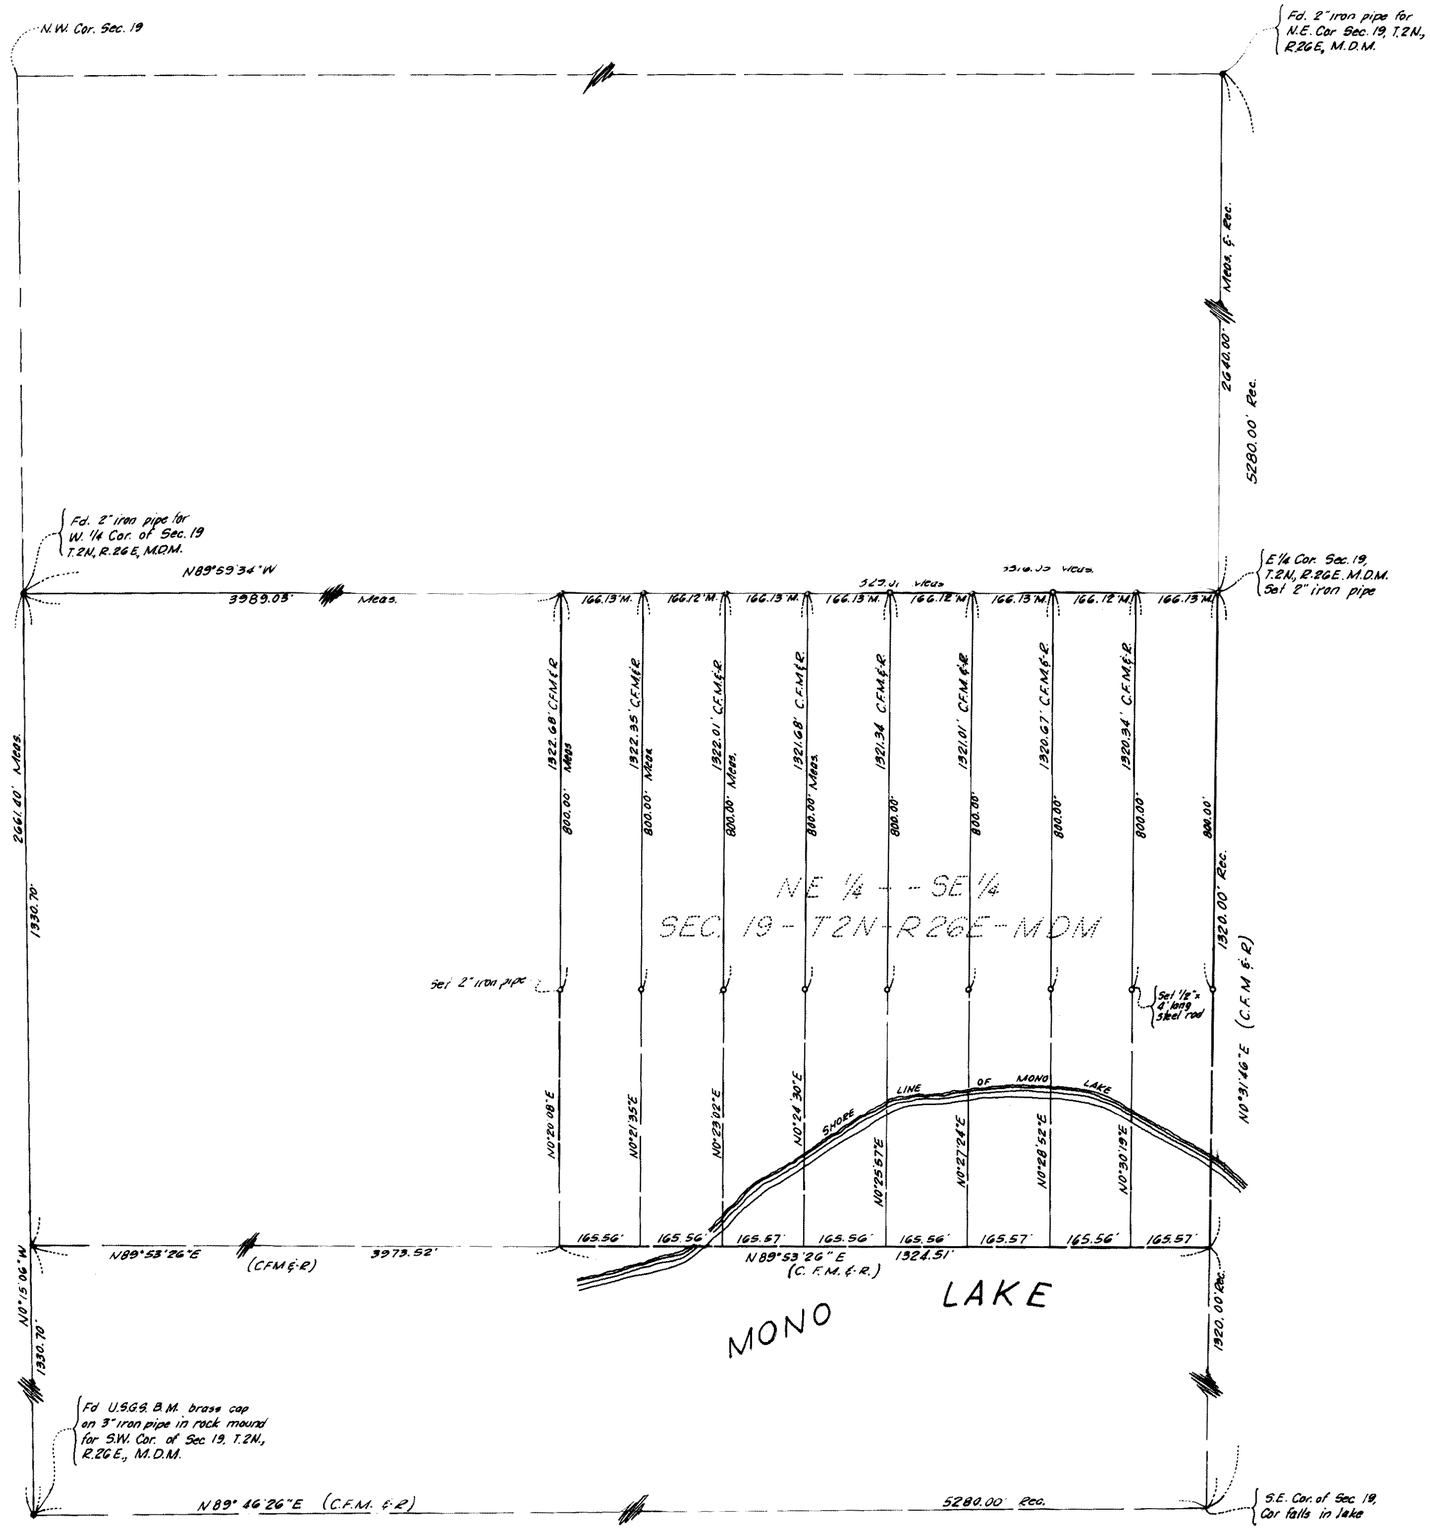

SURVEYOR'S CERTIFICATE

This map correctly represents a survey made by me in conformance with the requirements of Chapter 15, Division 3 of the Business and Professions Code in October and November, 1965 for the estate of Carl C. Miller

Gordon C. Holmes
Gordon C. Holmes, R.C.E. 10467

COUNTY SURVEYOR'S CERTIFICATE

I have examined this map for conformance with the requirements of Chapter 15, Division 3 of the Business and Professions Code this _____ day of _____ 1965.

_____
County Surveyor, Mono County

1323

COUNTY RECORDER'S CERTIFICATE

Filed for record this 8th day of December 1965 at 3:00 P.M. in Book 4 of Maps at page 101 at the request of Gordon C. Holmes.

Ann M. Webb
County Recorder, Mono County

BASIS OF BEARINGS

The bearings on this map are based on solar observation

MONUMENT NOTE

○ = Set 3/4" iron Pipe with tag, R.C.E. 10467, except as noted
● = Found monument as described

GENERAL NOTE

The subdivision of The NE1/4 of the SE1/4 of Sec. 19, T.2N., R.26E., M.D.M. has been made for the purpose of the equal distribution of undivided interest in this parcel to the heirs of Carl C. Miller.

RECORD OF SURVEY

OF THE NORTHEAST QUARTER OF THE SOUTHEAST QUARTER OF SECTION 19, TOWNSHIP 2 NORTH, RANGE 26 EAST, MOUNT DIABLO BASE AND MERIDIAN IN THE COUNTY OF MONO, STATE OF CALIFORNIA

GORDON C. HOLMES R.C.E. 10467

SCALE 1" = 200'