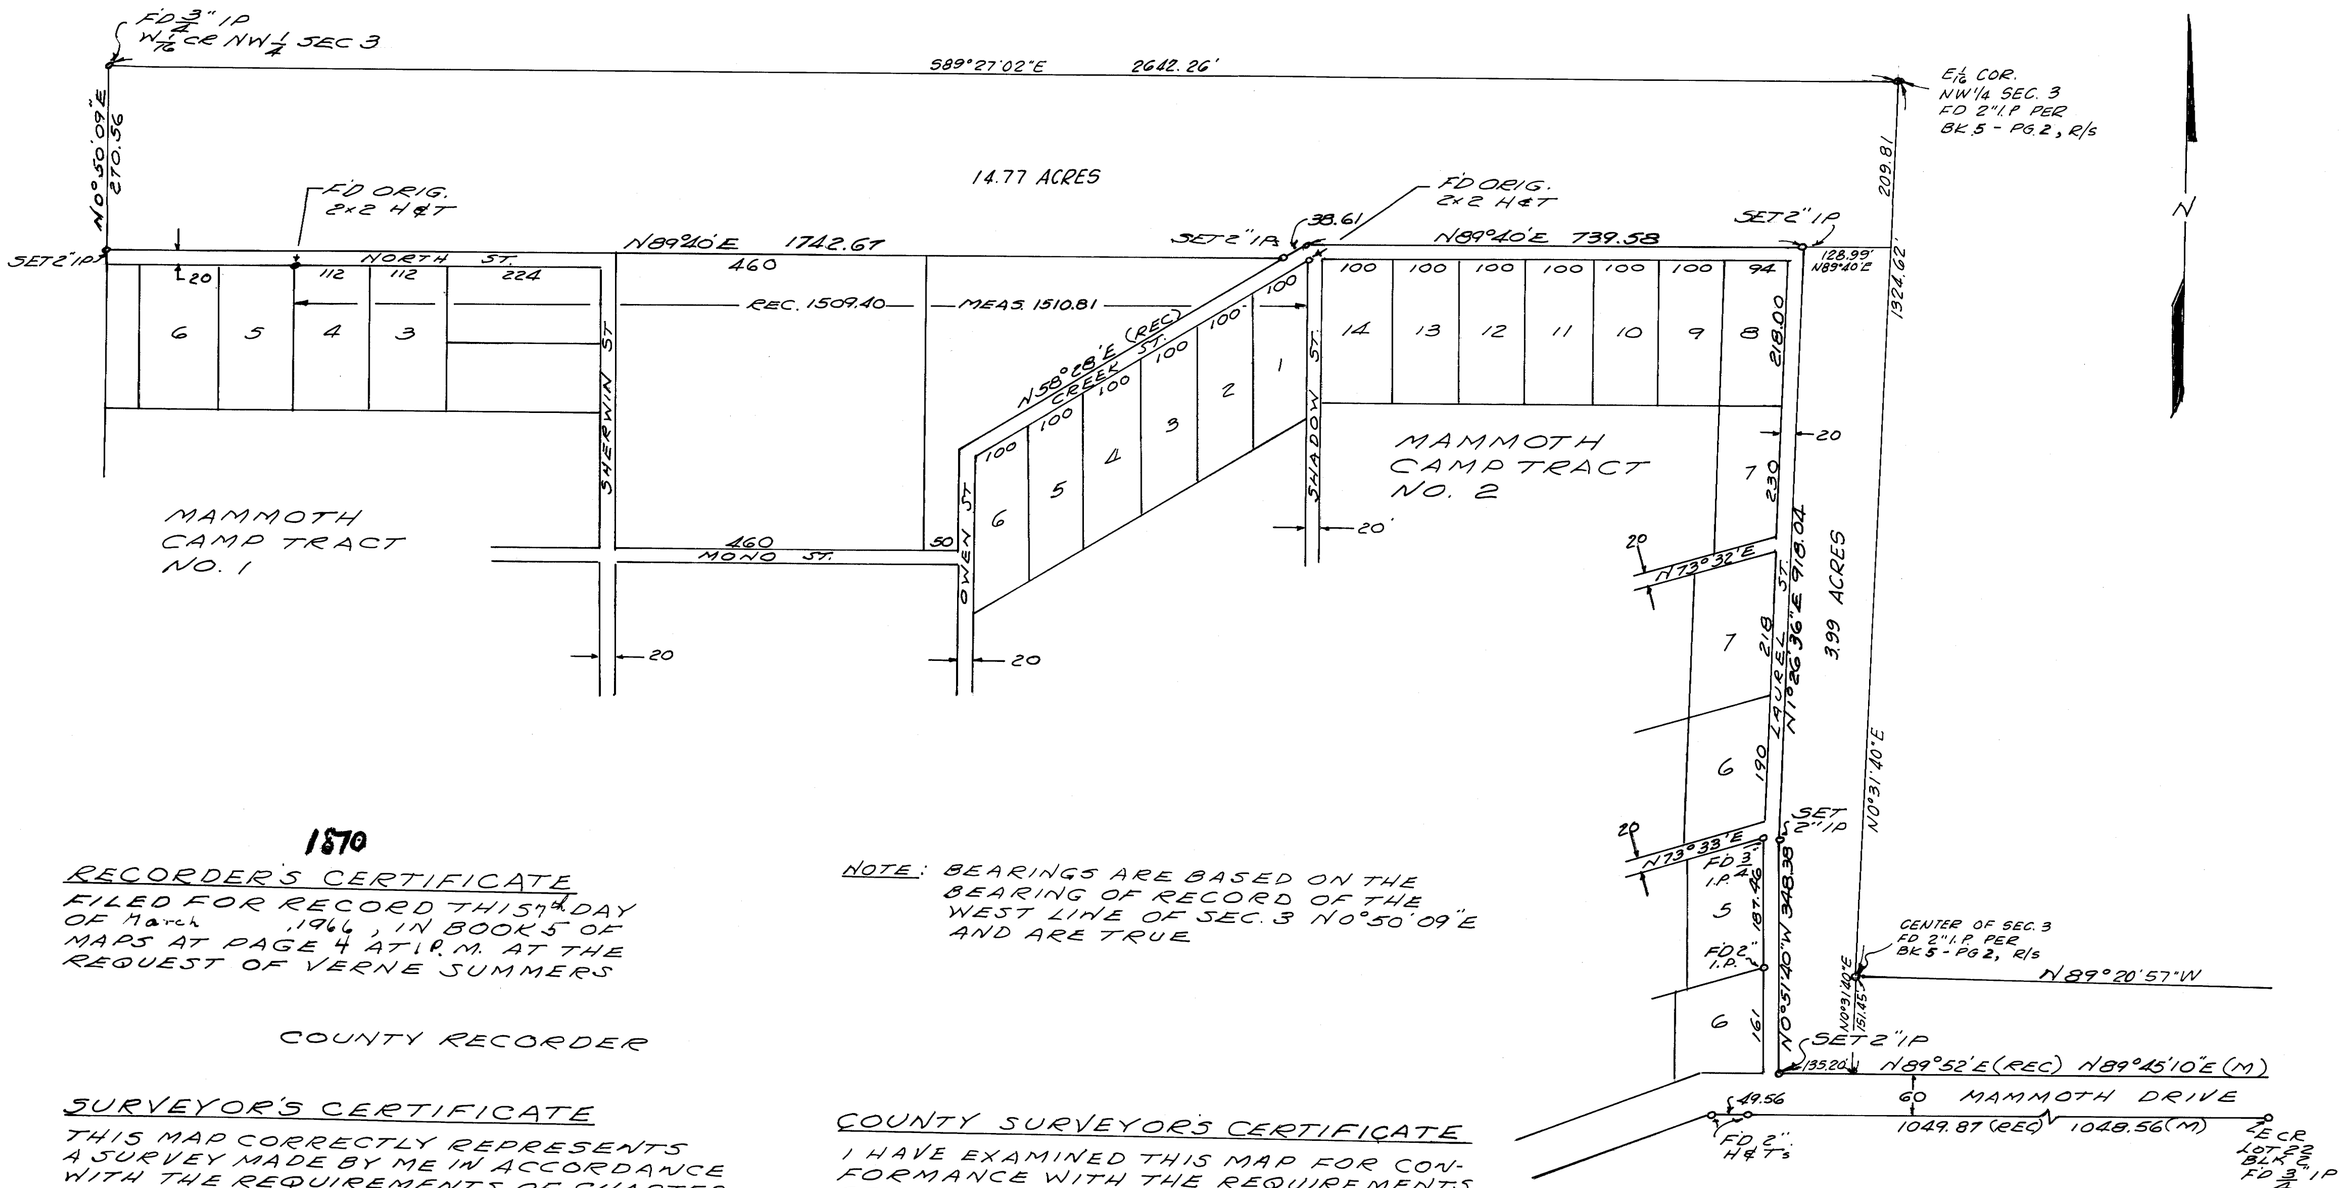

1870

RECORDER'S CERTIFICATE

FILED FOR RECORD THIS 17th DAY OF March, 1966, IN BOOK 5 OF MAPS AT PAGE 4 AT 1 P.M. AT THE REQUEST OF VERNE SUMMERS

COUNTY RECORDER

SURVEYOR'S CERTIFICATE

THIS MAP CORRECTLY REPRESENTS A SURVEY MADE BY ME IN ACCORDANCE WITH THE REQUIREMENTS OF CHAPTER 15 OF DIVISION 3 OF THE BUSINESS AND PROFESSIONS CODE IN AUG - NOV 1964 AT THE REQUEST OF VERNE SUMMERS

Gordon C. Holmes

RCE 10.467

NOTE: BEARINGS ARE BASED ON THE BEARING OF RECORD OF THE WEST LINE OF SEC. 3 N0°50'09"E AND ARE TRUE

COUNTY SURVEYOR'S CERTIFICATE

I HAVE EXAMINED THIS MAP FOR CONFORMANCE WITH THE REQUIREMENTS OF CHAPTER 15 OF DIVISION 3 OF THE BUSINESS AND PROFESSIONS CODE THIS DAY OF , 19

COUNTY SURVEYOR

RECORD OF SURVEY
SECTION THREE
T4S, R27E, MDB&M
COUNTY OF MONO
STATE OF CALIFORNIA

SCALE 1" = 150'