MAMMOTH PARK TRACT

IN THE UNINCORPORATED TERRITORY OF THE COUNTY OF MONO, CALIF.

BEING A SUBDIVISION OF A PORTION OF THE NORTHEAST QUARTER OF THE SOUTHEAST QUARTER OF SECTION 4, TOWNSHIP 4 SOUTH, RANGE 27 EAST, M.D. B. & M.

MONUMENT NOTE

- ○ Indicates set 2" iron pipe (if in street, set subsurface with spike above in A.C. pvmt)
- ● Indicates monument found as described.

All lot corners marked with 2"×2" hub

All monuments set are tagged R.C.E 10467

BASIS OF BEARINGS
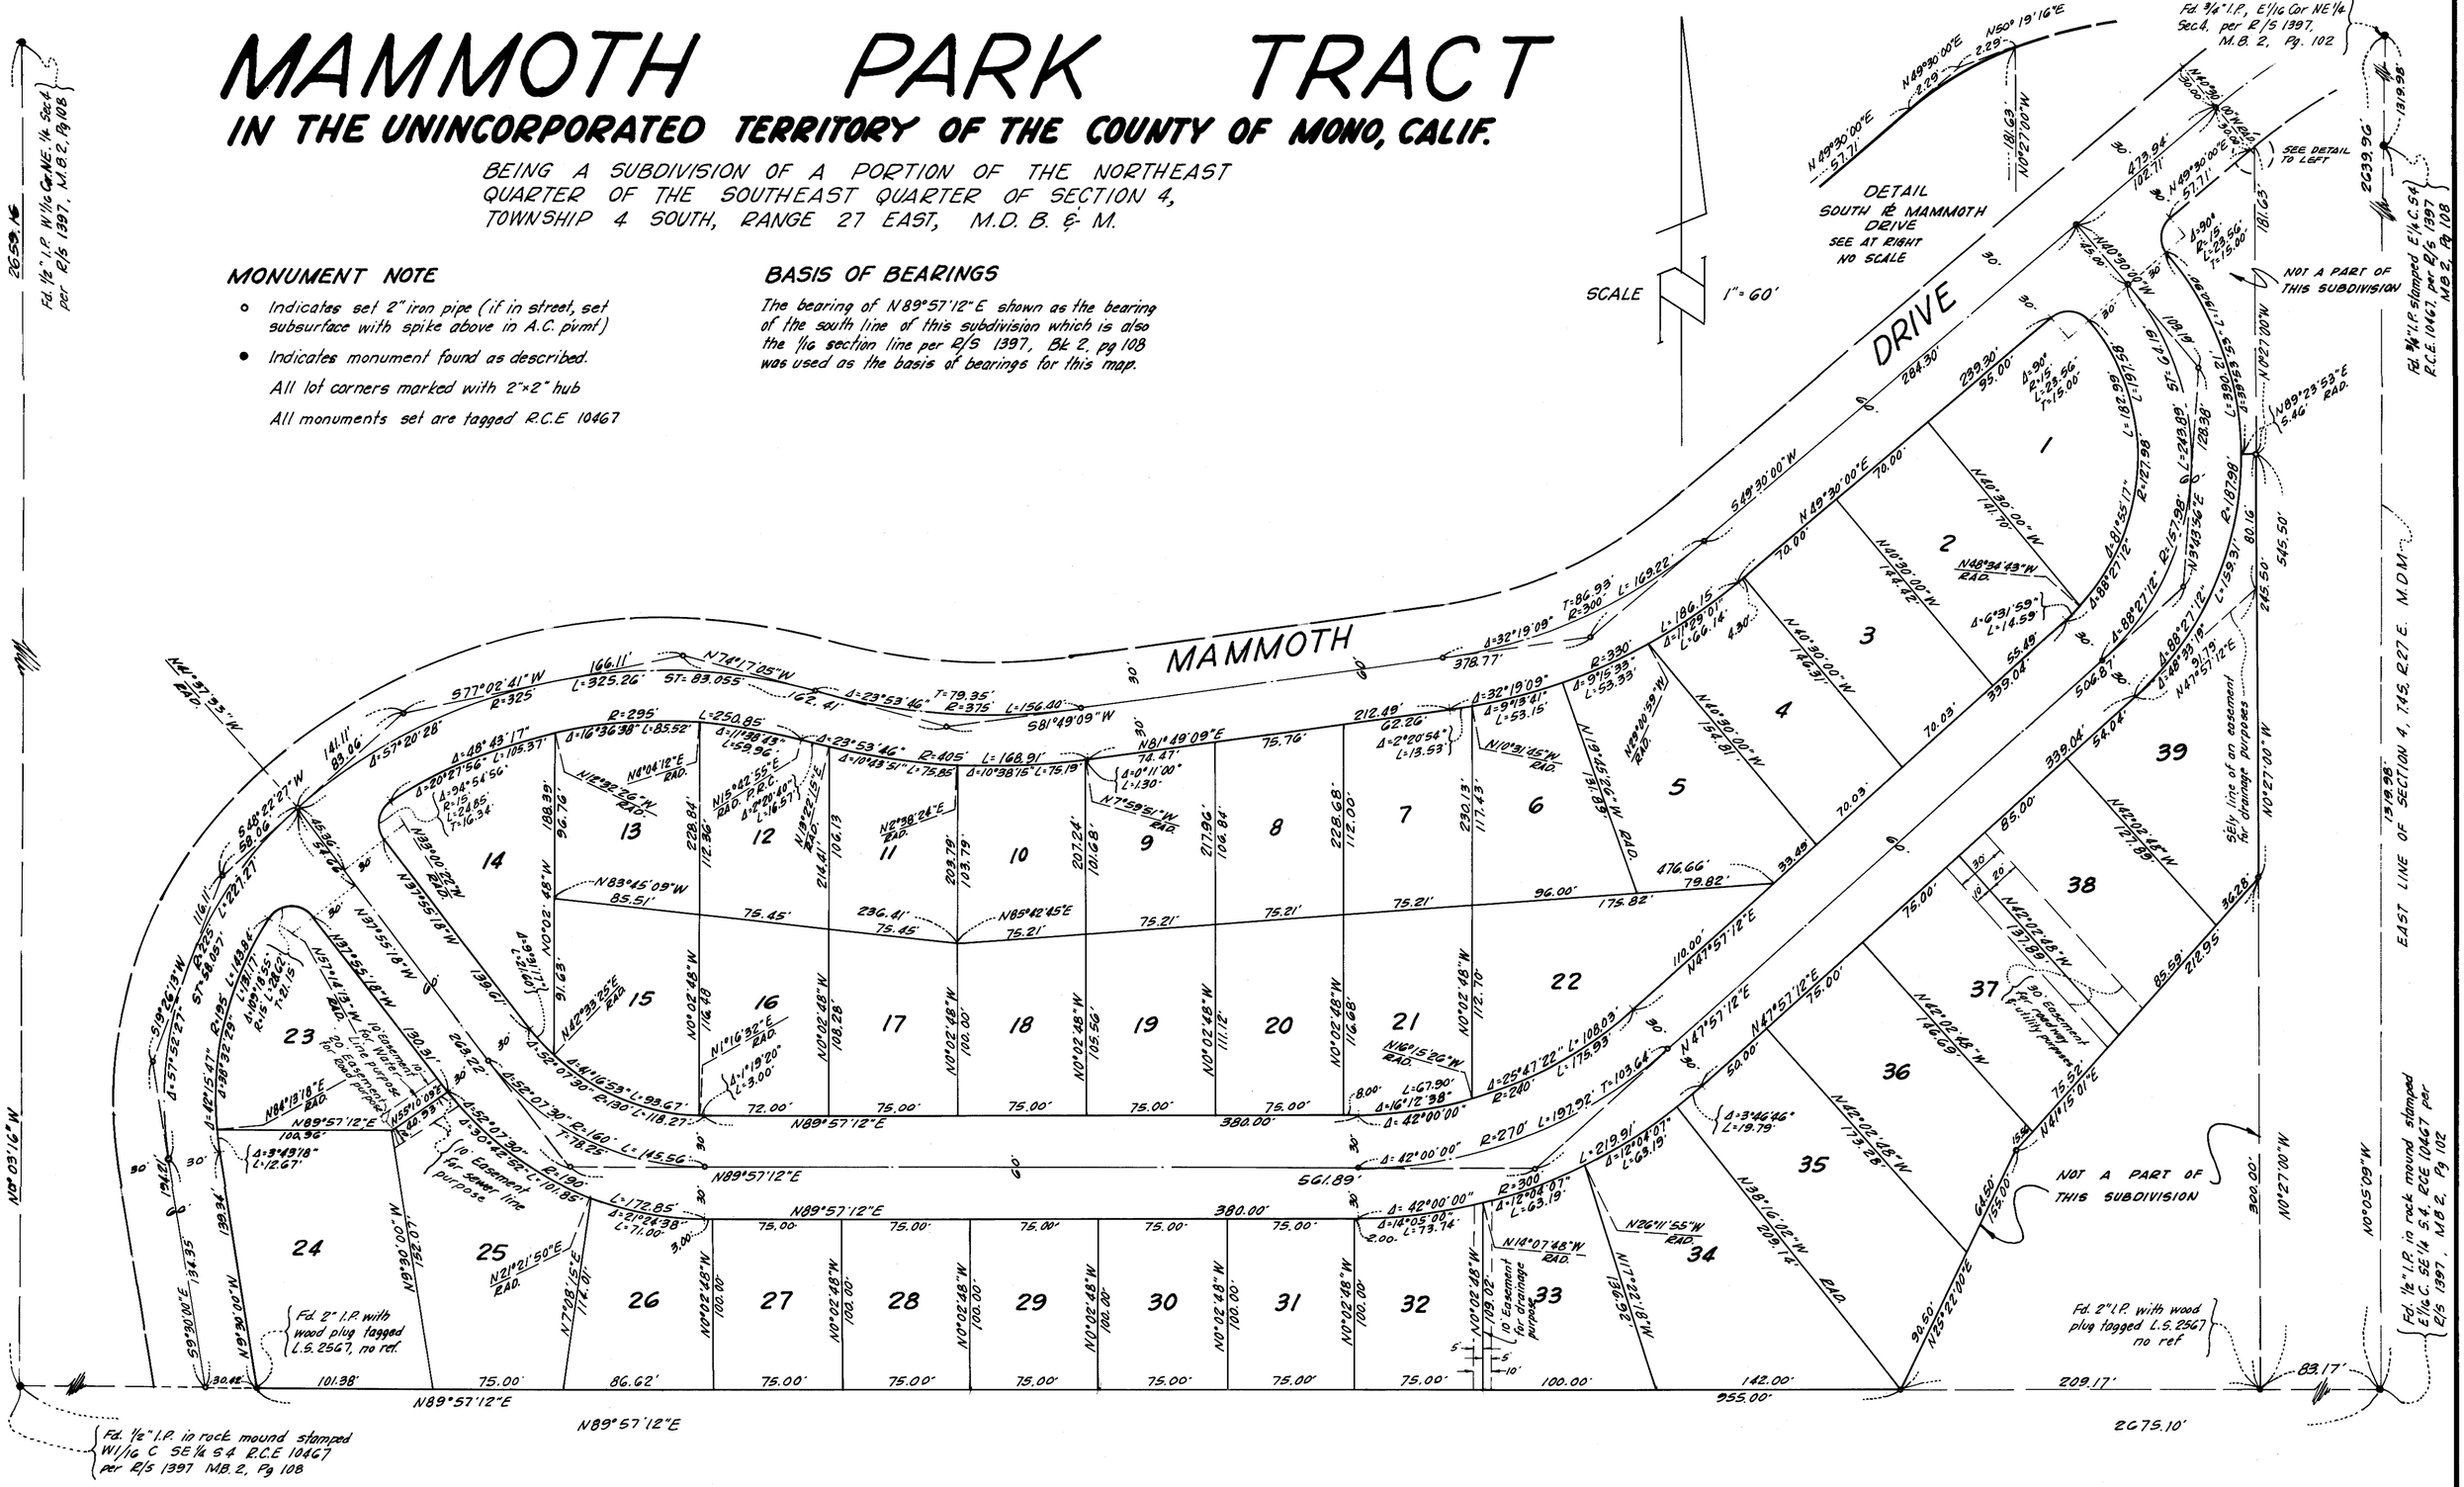
The bearing of N 89°57'12" E shown as the bearing of the south line of this subdivision which is also the 1/16 section line per R/S 1397, Bk 2, pg 108 was used as the basis of bearings for this map.