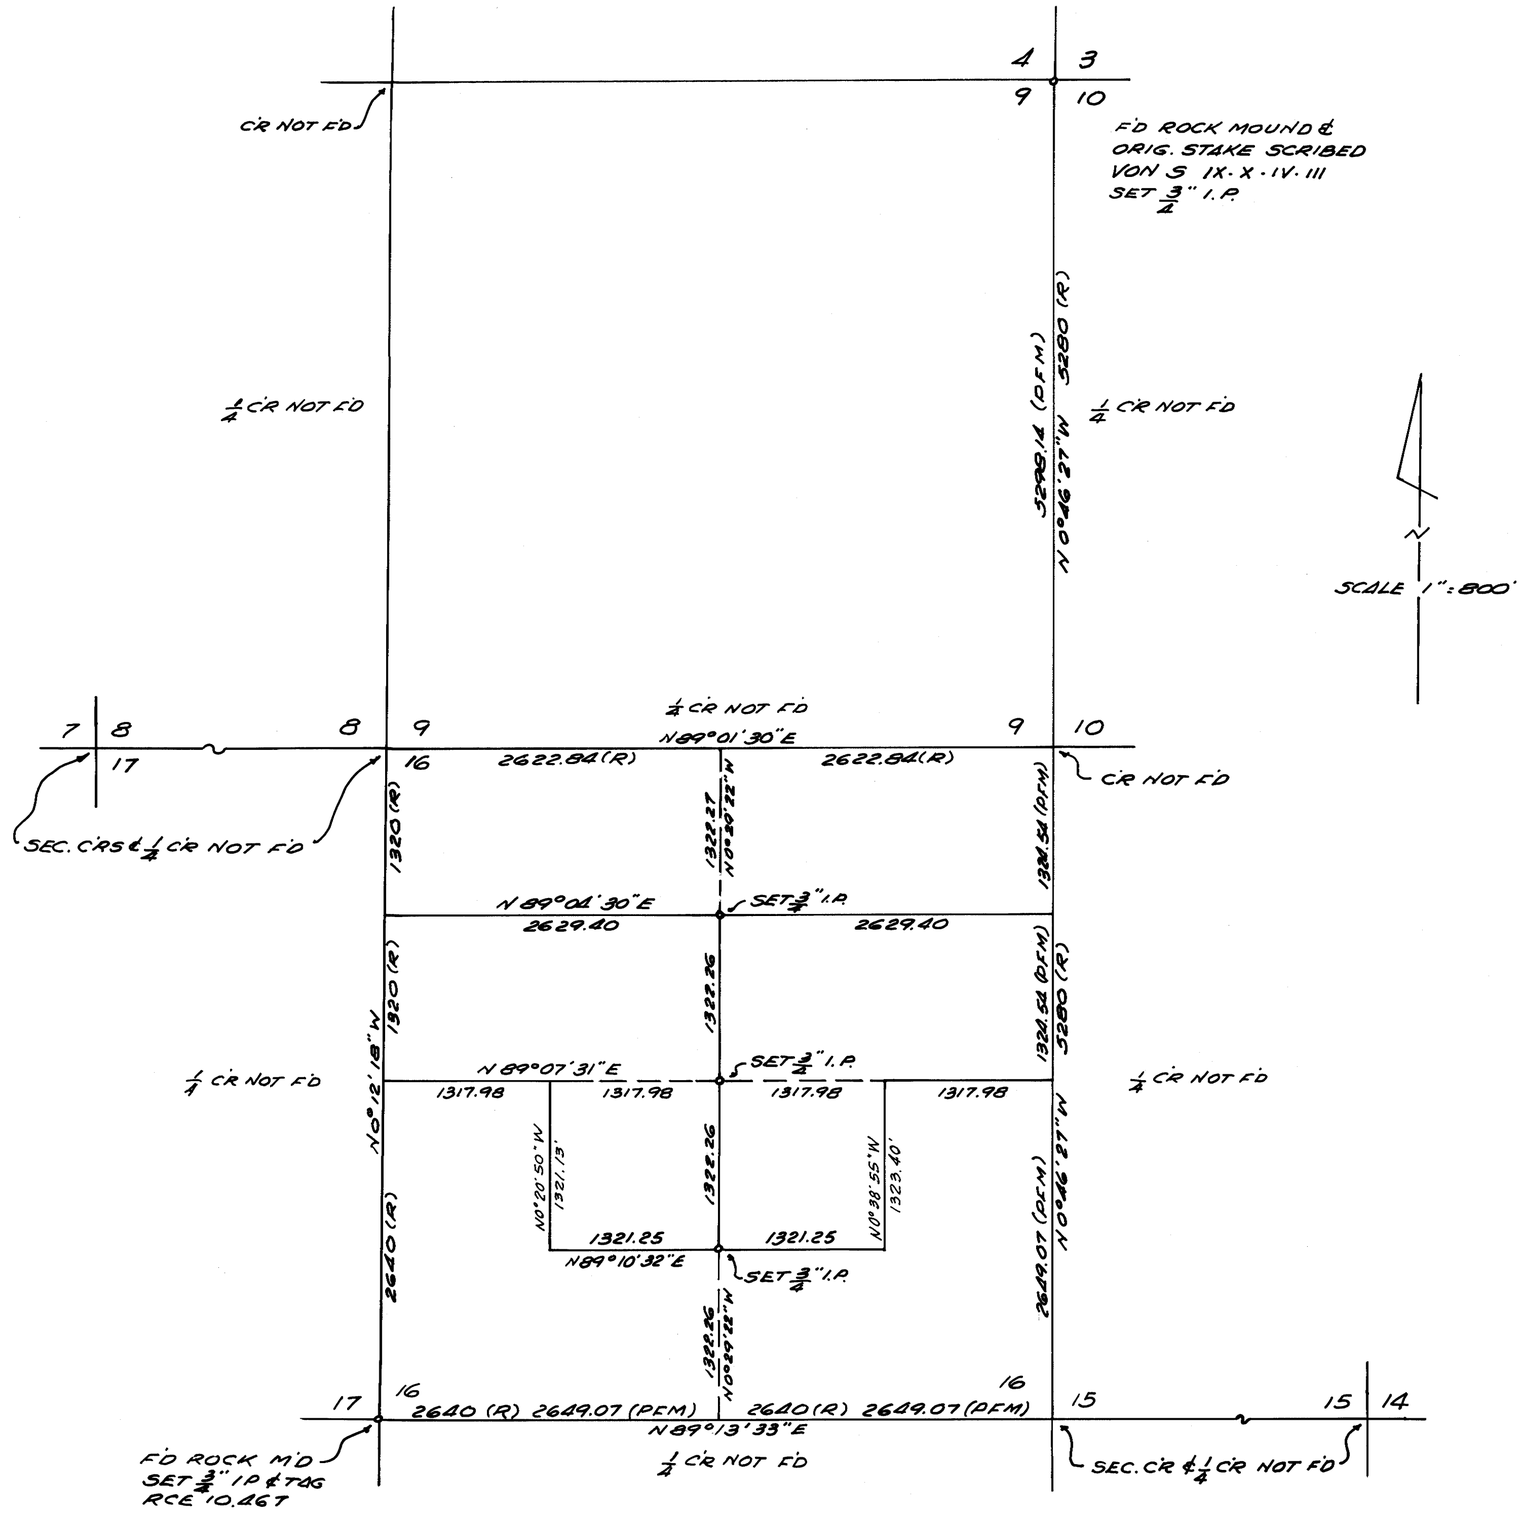

(PFM) INDICATES PROPORTIONED FROM MEAS.
(R) DISTANCE FROM ORIG. TOWNSHIP PLAT

SURVEYOR'S CERTIFICATE

THIS MAP CORRECTLY REPRESENTS A SURVEY MADE BY ME IN CONFORMANCE WITH THE REQUIREMENTS OF CHAPTER 15 OF DIVISION 3 OF THE BUSINESS AND PROFESSIONS CODE IN MARCH - APRIL 1966 AT THE REQUEST OF MARGUERITE C. WHITNEY

Gordon C. Holmes
RCE 10467

COUNTY SURVEYOR'S CERTIFICATE

I HAVE EXAMINED THIS MAP FOR CONFORMANCE WITH THE REQUIREMENTS OF CHAPTER 15 OF DIVISION 3 OF THE BUSINESS AND PROFESSIONS CODE THIS ___ DAY OF _____, 1966

COUNTY SURVEYOR

RECORDER'S CERTIFICATE

FILED FOR RECORD THIS 24th DAY OF May 1966 AT 1:45 PM IN BOOK 5 OF MAPS AT PAGE 12 AT THE REQUEST OF GORDON C. HOLMES

[signature]
COUNTY RECORDER

BASIS OF BEARINGS

BEARINGS ARE BASED ON SOLAR OBSERVATION AND ARE TRUE

RECORD OF SURVEY
T1S R32E MDB&M
MONO COUNTY
CALIFORNIA