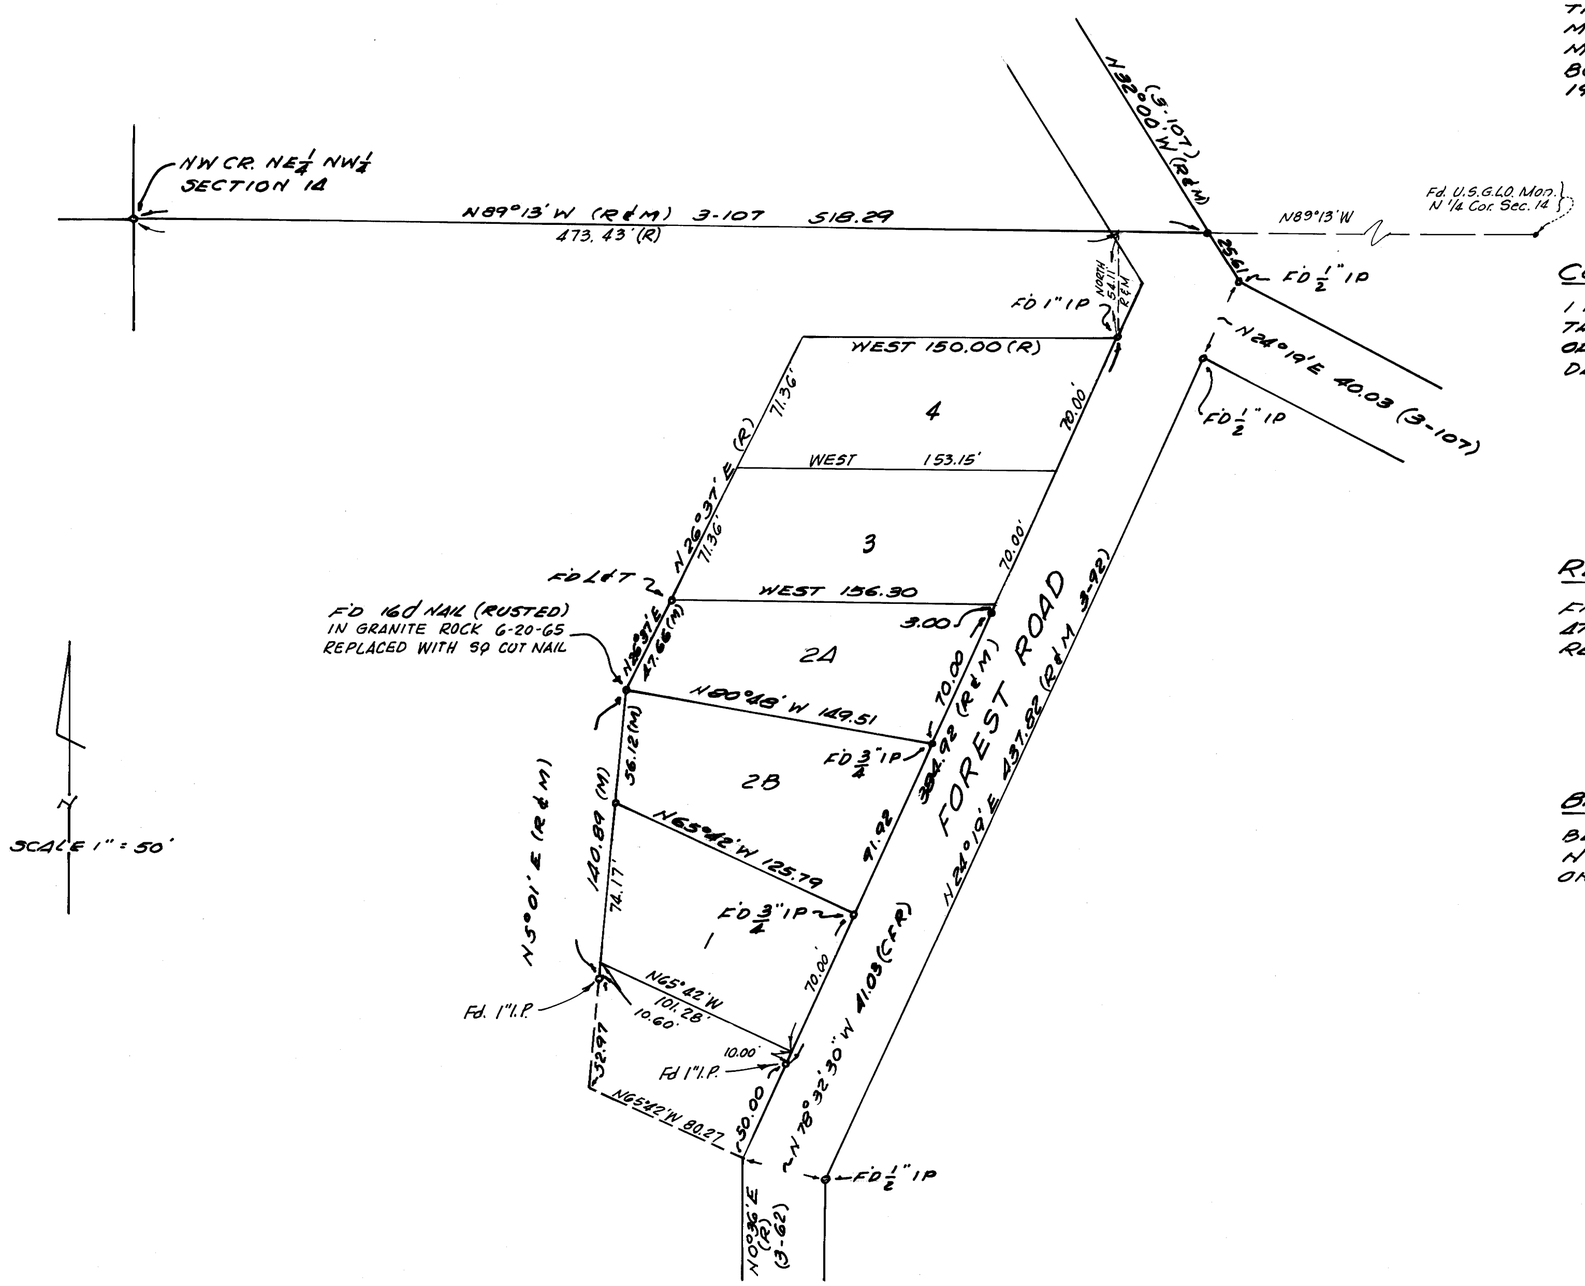

SURVEYOR'S CERTIFICATE

THIS MAP CORRECTLY REPRESENTS A SURVEY MADE BY ME IN CONFORMANCE WITH THE REQUIREMENTS OF CHAPTER 15 OF DIVISION 3 OF THE BUSINESS AND PROFESSIONS CODE IN SEPTEMBER 1965 AT THE REQUEST OF WM. MANAHAN

Gordon C. Holmes
RCE 10467

COUNTY SURVEYOR'S CERTIFICATE

I HAVE EXAMINED THIS MAP FOR CONFORMANCE WITH THE REQUIREMENTS OF CHAPTER 15 OF DIVISION 3 OF THE BUSINESS AND PROFESSIONS CODE THIS _____ DAY OF _____, 1966

COUNTY SURVEYOR

147

RECORDER'S CERTIFICATE

FILED FOR RECORD THIS 14th DAY OF July, 1966, AT 11:30 A.M. IN BOOK 5 OF MAPS AT PAGE 32 AT THE REQUEST OF GORDON C. HOLMES

Ann M. Webb
COUNTY RECORDER

BASIS OF BEARINGS

BEARINGS ARE BASED ON THE RECORD BEARING N 24°19'E BETWEEN 2 FOUND 1" IRON PIPES ON THE WEST LINE OF FOREST ROAD

RECORD OF SURVEY
T2S R26E MDB&M
A PORTION OF THE
NE¼ NW¼ SECTION 14
MONO COUNTY
CALIFORNIA

Note: This R/S is a resurvey
see Bk 4 of Maps Pg. 81