SURVEYOR'S CERTIFICATE

THIS MAP CORRECTLY REPRESENTS A SURVEY MADE BY ME IN CONFORMANCE WITH THE REQUIREMENTS OF CHAPTER 15 OF DIVISION 3 OF THE BUSINESS AND PROFESSIONS CODE IN JULY 1966 AT THE REQUEST OF C.E. COWERT

Gordon C. Holmes
RCE 10467

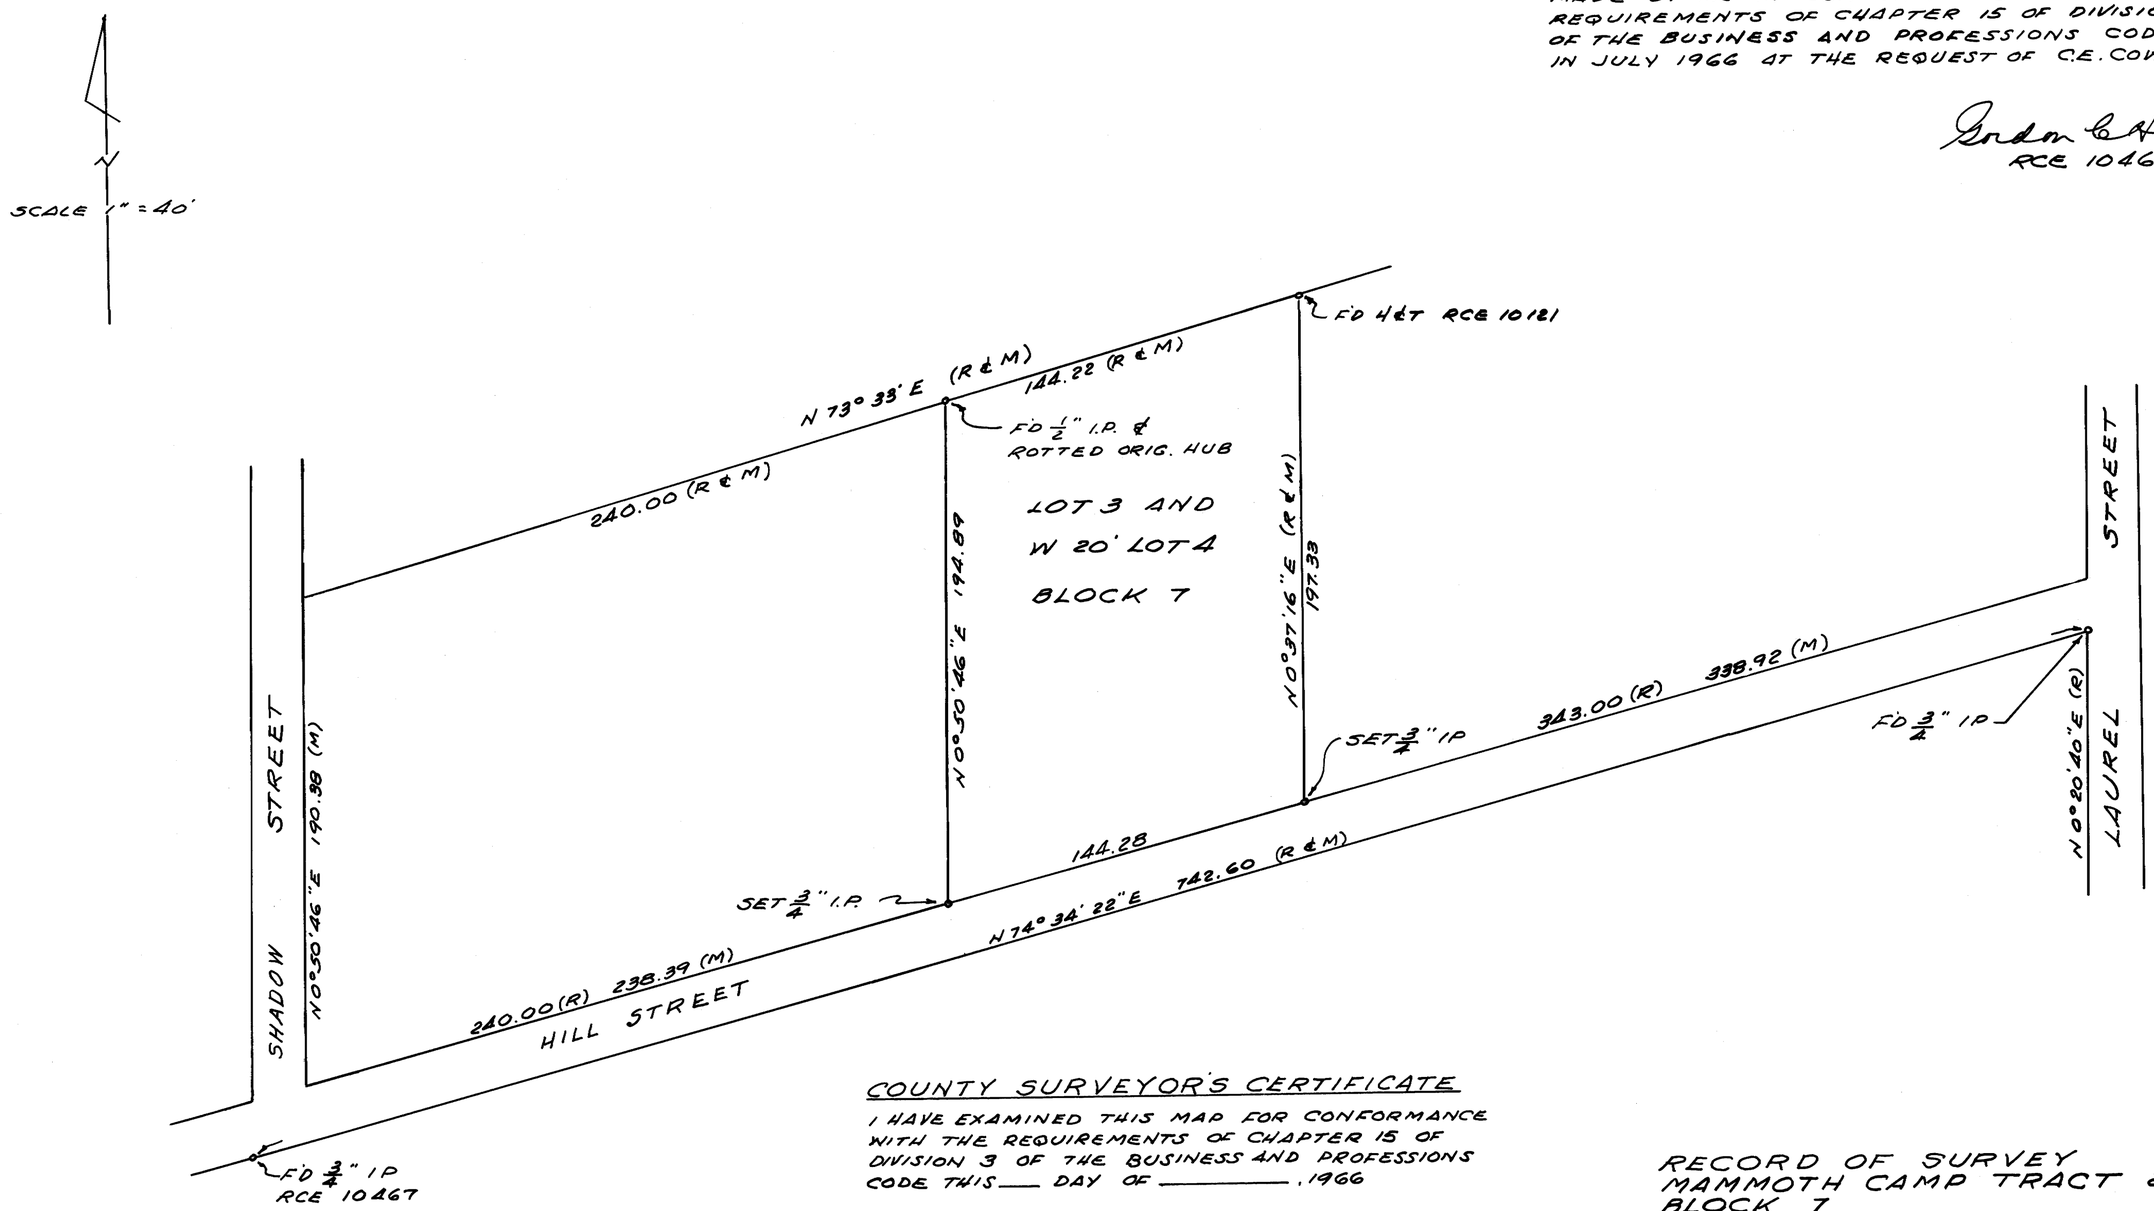

COUNTY SURVEYOR'S CERTIFICATE

I HAVE EXAMINED THIS MAP FOR CONFORMANCE WITH THE REQUIREMENTS OF CHAPTER 15 OF DIVISION 3 OF THE BUSINESS AND PROFESSIONS CODE THIS ___ DAY OF _____, 1966

COUNTY SURVEYOR

367

RECORDER'S CERTIFICATE

FILED FOR RECORD THIS 12th DAY OF Aug., 1966 AT 3:30 P.M. IN BOOK 5 OF MAPS AT PAGE 37 AT THE REQUEST OF GORDON C. HOLMES

COUNTY RECORDER

RECORD OF SURVEY
MAMMOTH CAMP TRACT 2
BLOCK 7
MONO COUNTY
CALIFORNIA

BASIS OF BEARINGS

BEARINGS ARE BASED ON THE RECORD BEARING OF THE SOUTH LINE OF HILL STREET BETWEEN 2 IRON PIPES AS SHOWN ON RECORD OF SURVEY RECORDED IN BOOK 5, PAGE 22 OF MAPS.