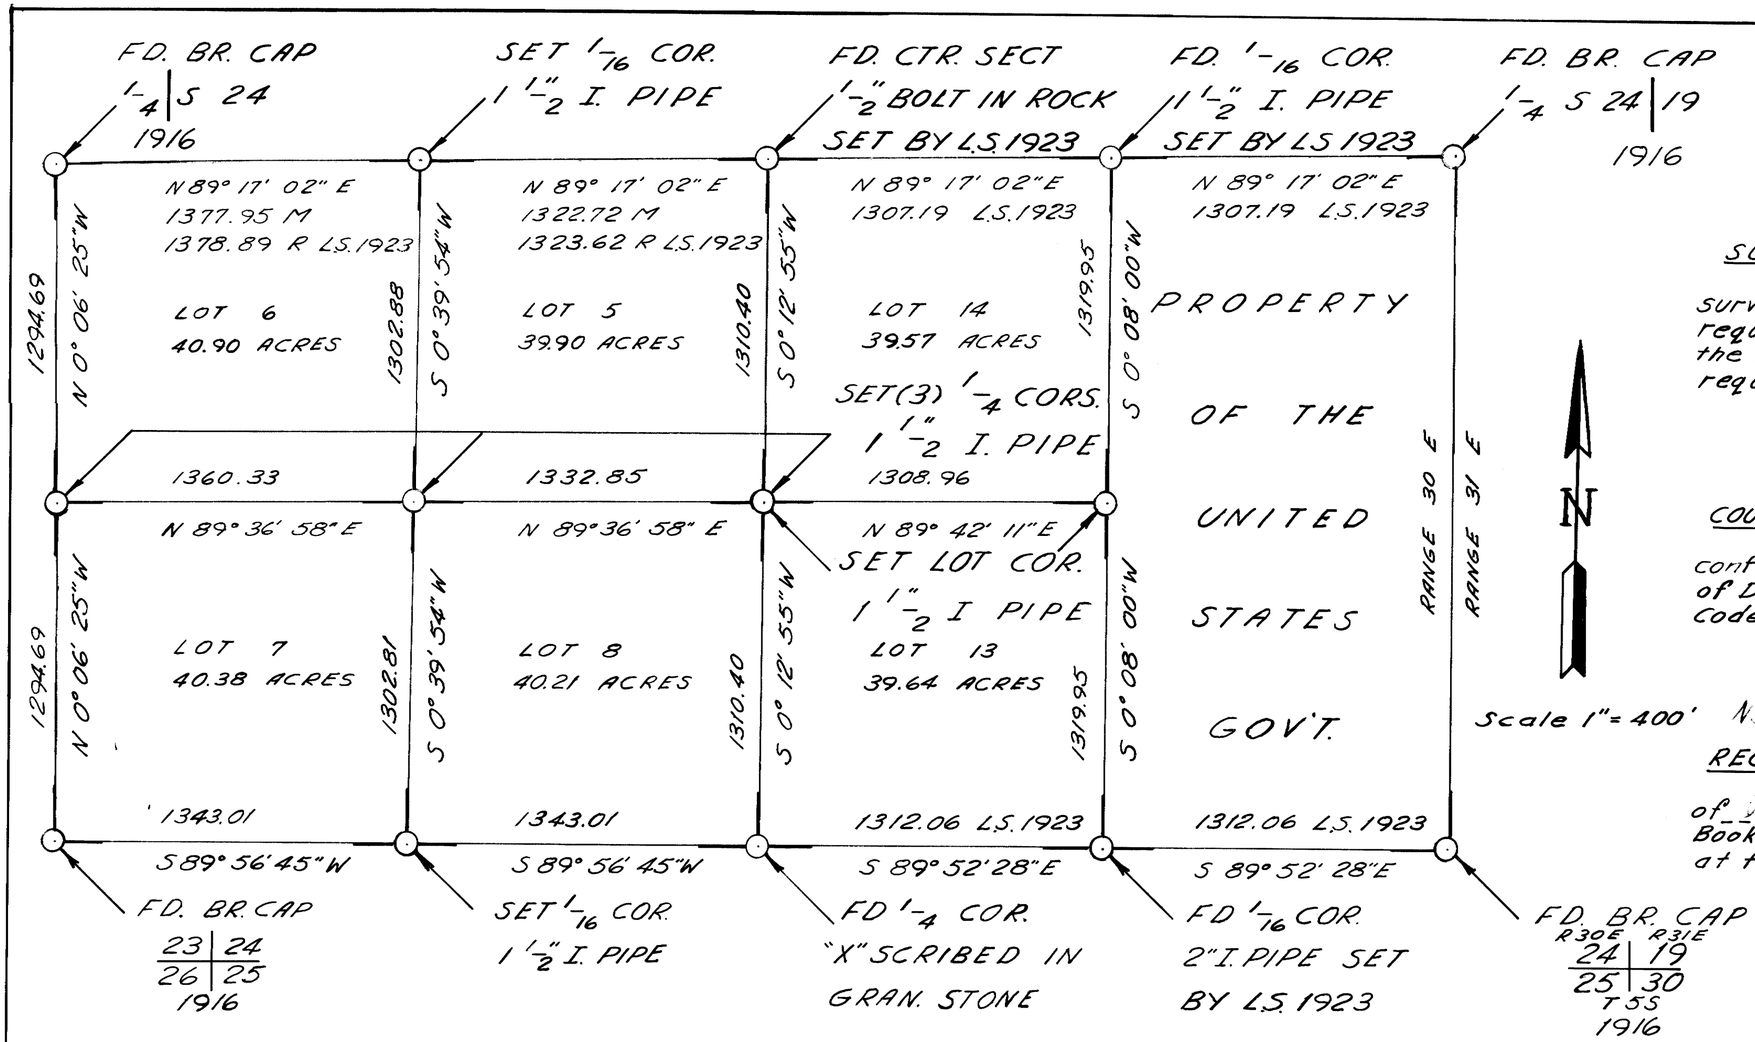

SURVEYOR'S CERTIFICATE

This map correctly represents a survey made by me in conformance with the requirements of Chapter 15 of Division 3 of the Business and Professions Code at the request of R. J. Wilson in September 1966

Douglas C. Boyd
R.C.E. 14788

COUNTY SURVEYOR'S CERTIFICATE

This map has been examined for conformance with the requirements of Chapter 15 of Division 3 of the Business and Professions Code this _____ day of _____, 19__.

_____
County Surveyor

RECORDER'S CERTIFICATE

Filed for record this 26th day of October, 19__, at 11:05 A.M. in Book 5 of Maps at page 53, at the request of R. J. Wilson.

_____
County Recorder

OWNERS CERTIFICATE

I HEREBY CERTIFY THAT WE ARE THE OWNERS OF OR HAVE SOME RIGHT, TITLE OR INTEREST IN AND TO THE REAL PROPERTY DESIGNATED AS LOTS 5, 6, 7, 8, 13 AND 14 ON THIS MAP AND THAT WE ARE THE ONLY PERSONS WHOSE CONSENT IS NECESSARY TO PASS A CLEAR TITLE TO SAID PROPERTY AND CONSENT TO THE PREPARATION AND RECORDATION OF SAID MAP.

Robert J. Wilson
ROBERT J. WILSON

Marjorie M. Wilson
MARJORIE M. WILSON

BASIS OF BEARINGS

BEARING N 89° 17' 02" E, FROM THE WESTERLY 1/4 CORNER SECT. 24 TO THE EASTERLY 1/4 CORNER OF SECTS. 24 AND 19 AS SHOWN ON THE SURVEY MADE BY SWAN WILSON AS RECORDED IN BOOK 2, PAGE 64 IN THE COUNTY OF MONO RECORDERS OFFICE, BRIDGEPORT, CALIF.

THIS SURVEY WAS MADE IN CONFORMANCE WITH THE SURVEY MADE BY WILKES IN 1916 AS RECORDED IN BOOK 454:13 ON PAGES 2 TO 14 IN THE U.S. GOV'T. LAND OFFICE IN SACRAMENTO, CALIF.

RECORD OF SURVEY OF THE SW 1/4 AND A PORTION OF THE SE 1/4 OF SEC. 24, T5S, R30E, M.D.B&M. COUNTY OF MONO STATE OF CALIF.