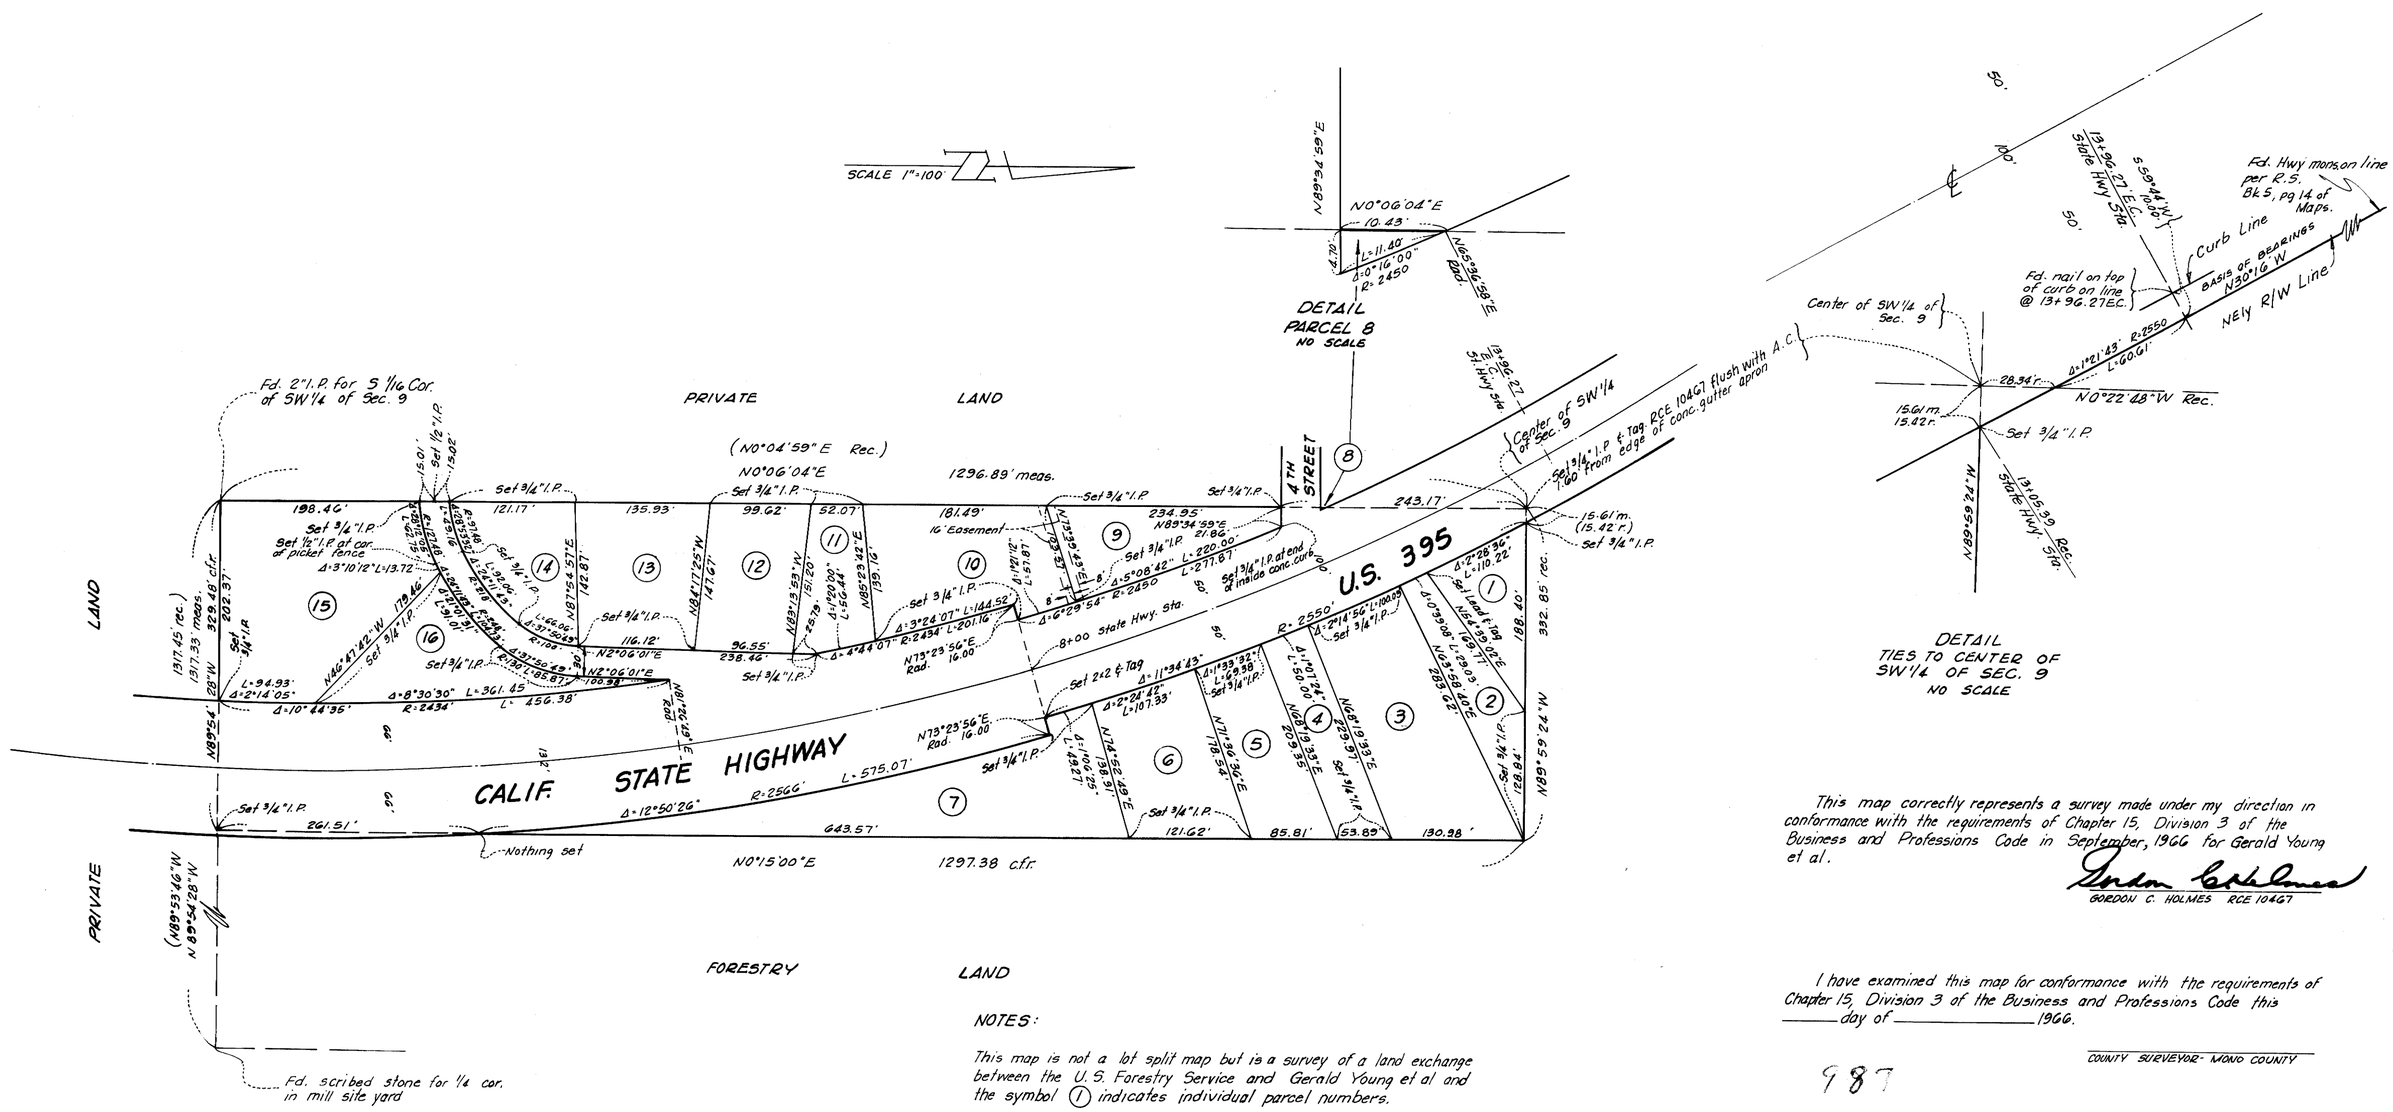

NOTES:

This map is not a lot split map but is a survey of a land exchange between the U.S. Forestry Service and Gerald Young et al and the symbol (1) indicates individual parcel numbers.

Monuments found or set as noted.

The basis of bearings for this map is the NEly, Right-of-Way of Calif. State Hwy, U.S. 395 being N 30°16'W as shown as the bearing for the Hwy on Record of Survey recorded in Book 5, page 14 of Maps, Mono County

Boundary for land exchange has been checked
Individual parcels have not been checked
Mono County Road Dept.
Oct. 26, 1966

This map correctly represents a survey made under my direction in conformance with the requirements of Chapter 15, Division 3 of the Business and Professions Code in September, 1966 for Gerald Young et al.

Gordon C. Holmes
GORDON C. HOLMES RCE 10467

I have examined this map for conformance with the requirements of Chapter 15, Division 3 of the Business and Professions Code this _____ day of _____ 1966.

COUNTY SURVEYOR - MONO COUNTY

987

Filed for record this [illegible] day of [illegible], 1966 at [illegible] M. in Book [illegible] of Maps at page 54 at the request of Gordon C. Holmes

[illegible]
COUNTY RECORDER - MONO COUNTY

RECORD OF SURVEY

W 1/2 OF THE W 1/2 OF THE SE 1/4 OF THE SW 1/4 OF SECTION 9, T 1N, R 26 E, MDM IN THE COUNTY OF MONO, STATE OF CALIFORNIA

GORDON C. HOLMES SCALE 1"=100' OCT, 1966