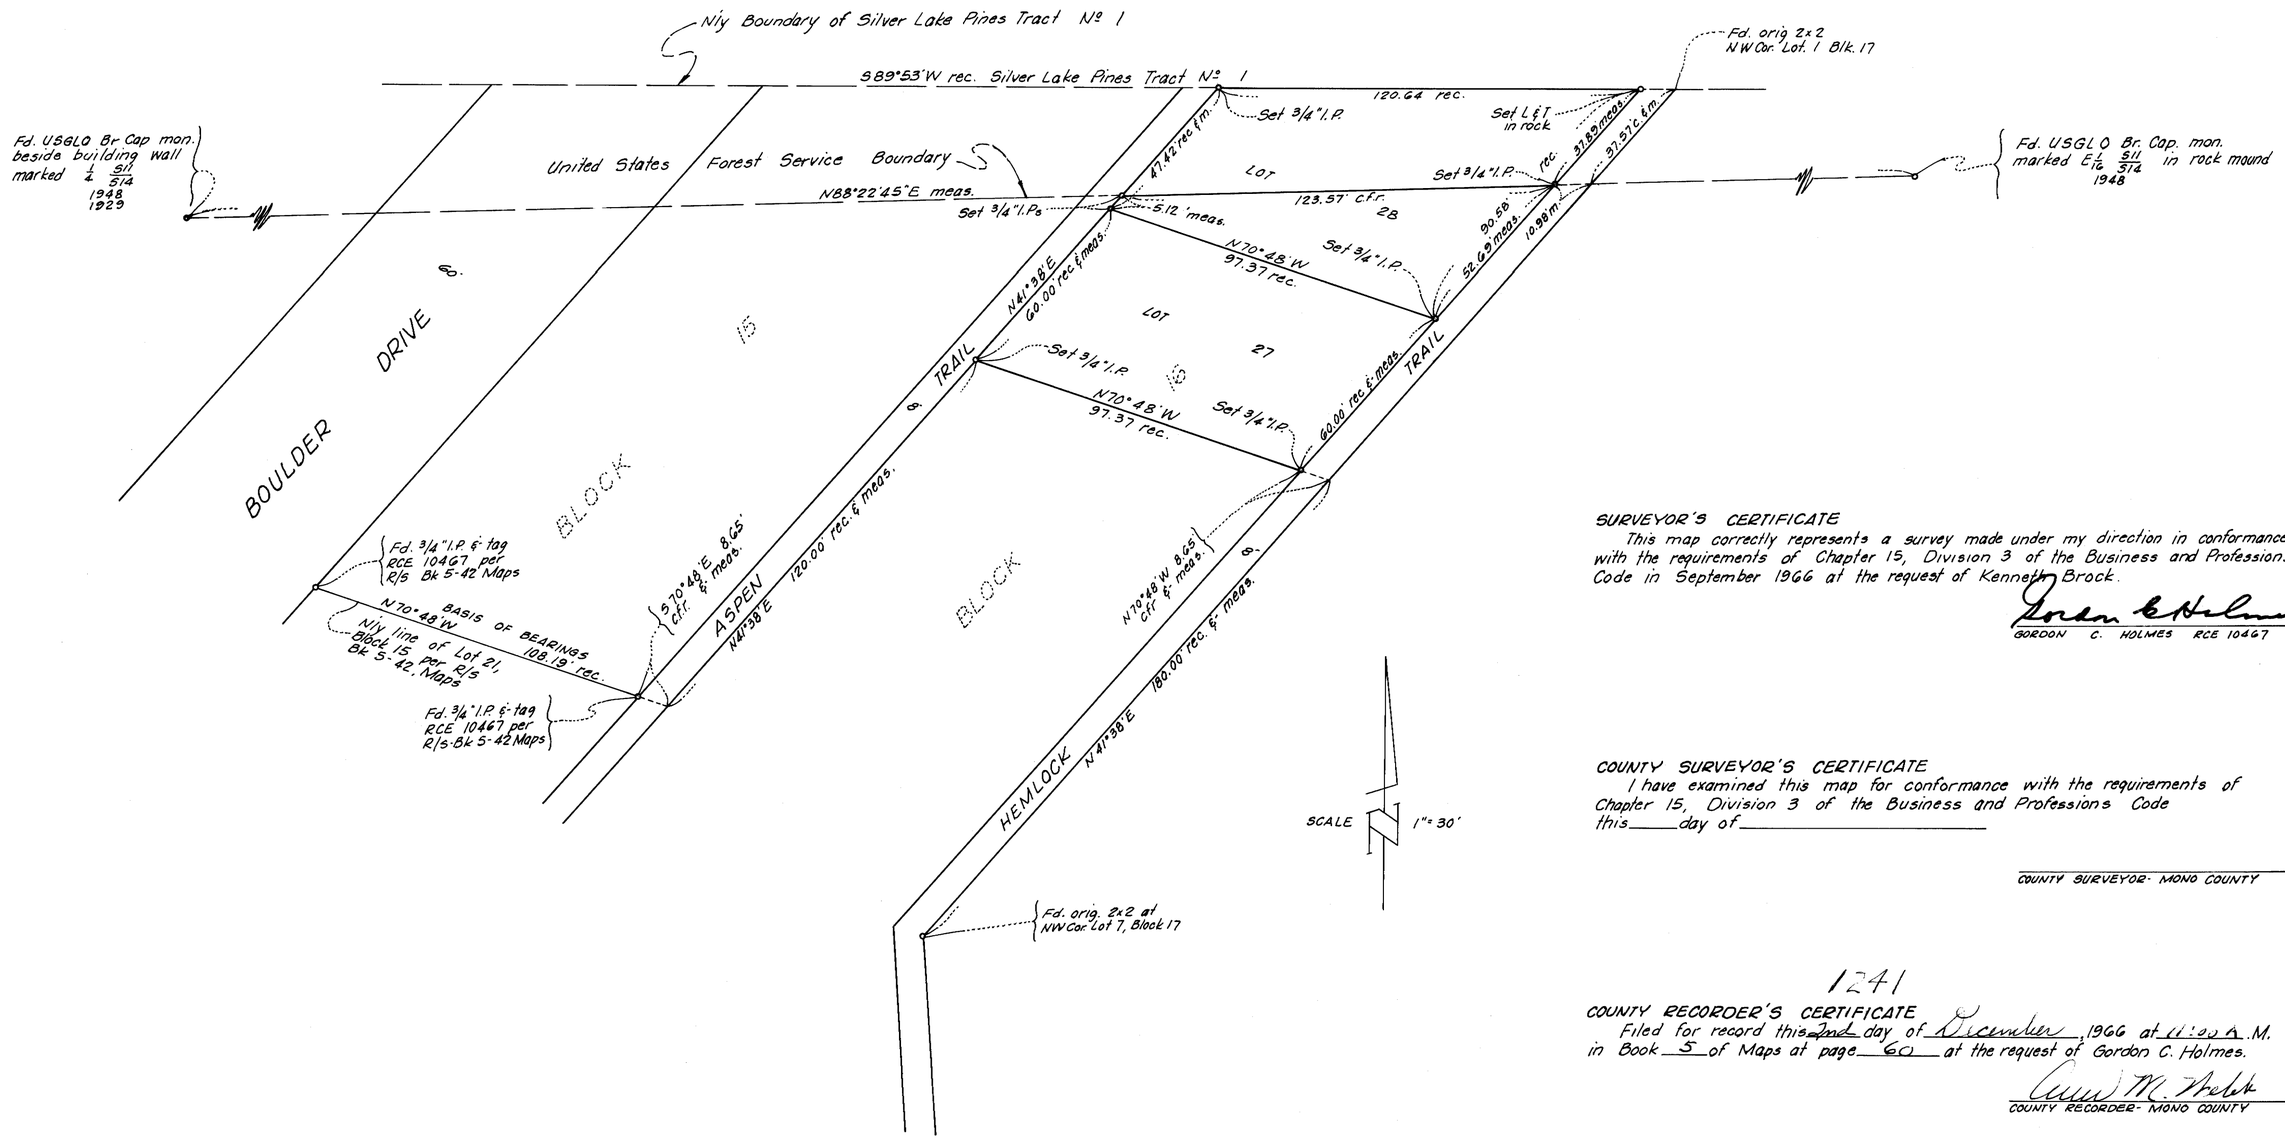

SURVEYOR'S CERTIFICATE

This map correctly represents a survey made under my direction in conformance with the requirements of Chapter 15, Division 3 of the Business and Professions Code in September 1966 at the request of Kenneth Brock.

Gordon C. Holmes

GORDON C. HOLMES RCE 10467

COUNTY SURVEYOR'S CERTIFICATE

I have examined this map for conformance with the requirements of Chapter 15, Division 3 of the Business and Professions Code this_____day of_____

COUNTY SURVEYOR- MONO COUNTY

1241

COUNTY RECORDER'S CERTIFICATE

Filed for record this 2nd day of December, 1966 at 11:00 A.M. in Book 5 of Maps at page 60 at the request of Gordon C. Holmes.

COUNTY RECORDER- MONO COUNTY

BASIS OF BEARINGS

The bearing of the Nly line of Lot 21, Block 15 between two found 3/4" iron pipes with tags being N 70°48'W as shown on Record of Survey recorded in Book 5, page 42 of Maps was used as the basis of bearings for this map.

RECORD OF SURVEY

OF LOTS 27 & 28 IN BLOCK 16, SILVER LAKE PINES TRACT Nº 1, JUNE LAKE, BEING IN A PORTION OF THE NE 1/4 OF THE NW 1/4 AND A PORTION OF THE NW 1/4 OF THE NE 1/4 OF SEC. 14, T2S, R26E, MDM IN THE COUNTY OF MONO, STATE OF CALIFORNIA

GORDON C. HOLMES RCE 10467 SCALE 1"=30' OCTOBER, 1966