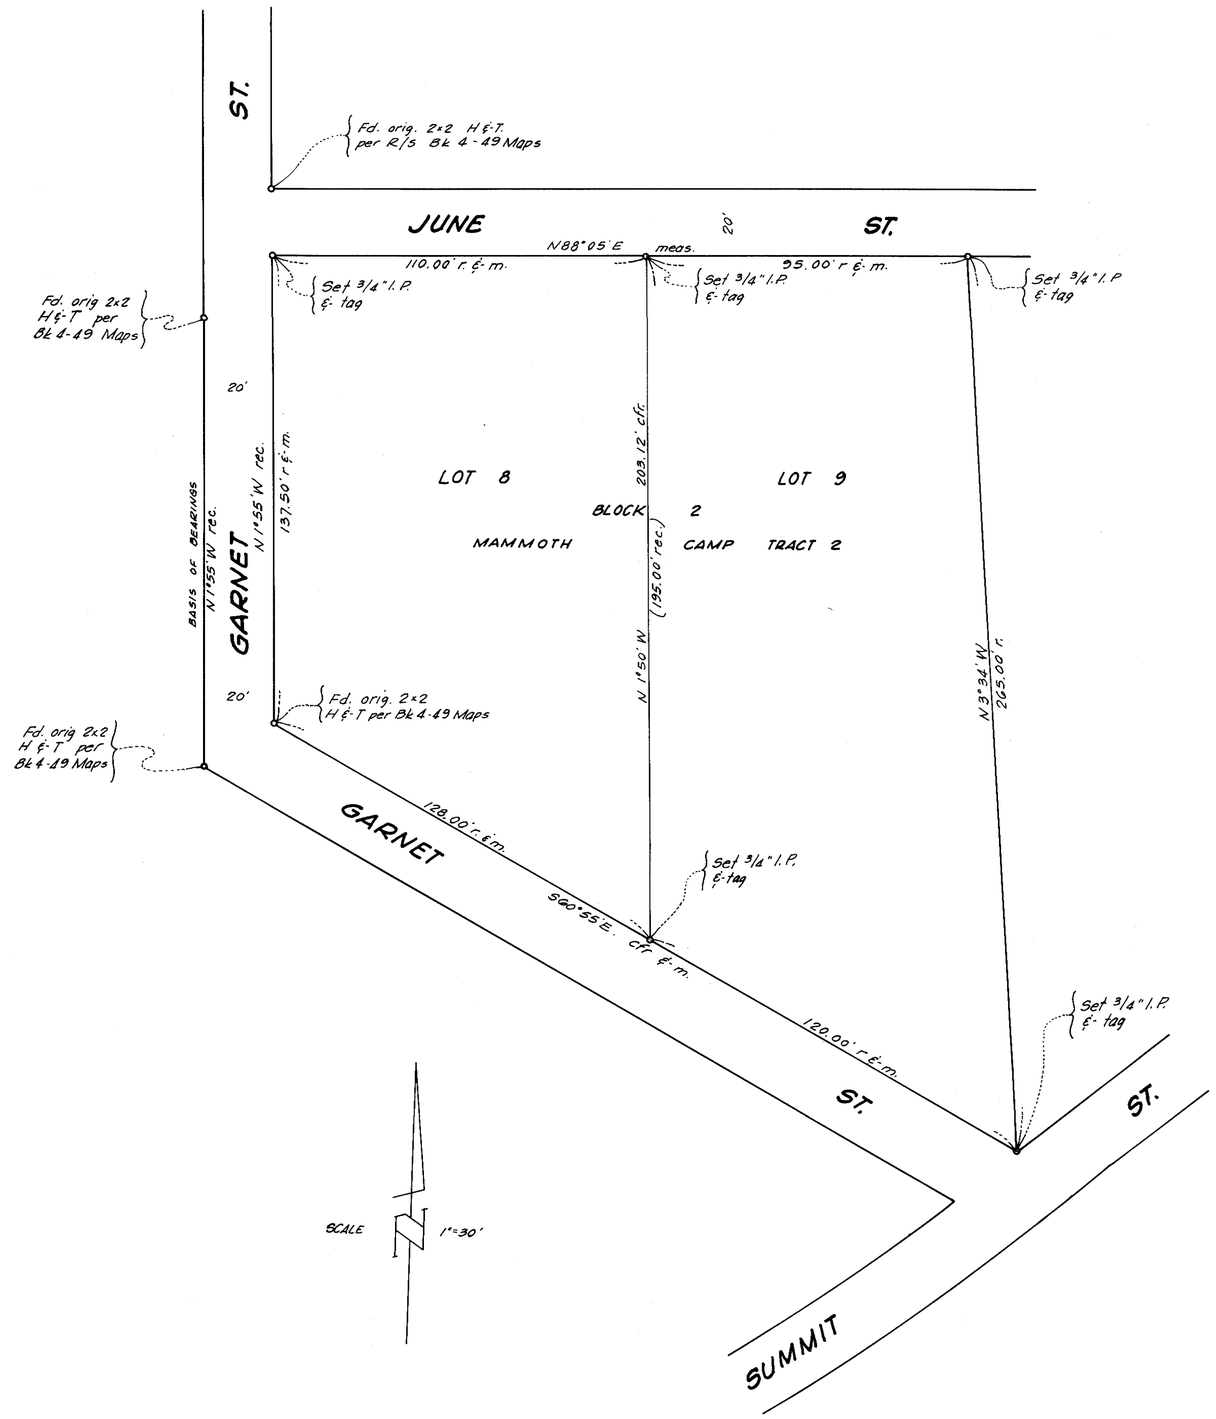

SURVEYOR'S CERTIFICATE

This map correctly represents a survey made by me in conformance with the requirements of Chapter 15, Division 3 of the Business and Professions Code in November 1966 for Kevin Cassedy.

Gordon C. Holmes

GORDON C. HOLMES- RCE 10467

COUNTY SURVEYOR'S CERTIFICATE

I have examined this map for conformance with the requirements of Chapter 15, Division 3 of the Business and Professions Code this_____day of_____

COUNTY SURVEYOR- MONO COUNTY

1355

COUNTY RECORDER'S CERTIFICATE

Filed for record this 14th day of December 1966 at 10:00 A.M. in Book 5 of Maps at page 65 at the request of Gordon C. Holmes.

COUNTY RECORDER- MONO COUNTY

BASIS OF BEARINGS

The bearing of the line between two found 2x2 H℄-Ts being the West line of Garnet St. as shown on Record of Survey recorded in Book 4, page 49 of Maps being N 1°55'W was used as the basis of bearings for this map.

RECORD OF SURVEY

OF LOTS 8 ℄ 9, BLOCK 2, MAMMOTH CAMP TRACT 2 IN A PORTION OF THE SW 1/4 AND THE S 1/2 OF THE NW 1/4 AND THE N 1/2 OF THE SE 1/4 IN SEC. 3, T4S, R27E, MDB℄M IN THE COUNTY OF MONO, STATE OF CALIF.

GORDON C. HOLMES. SCALE 1"=30' NOVEMBER, 1966

RCE 10467