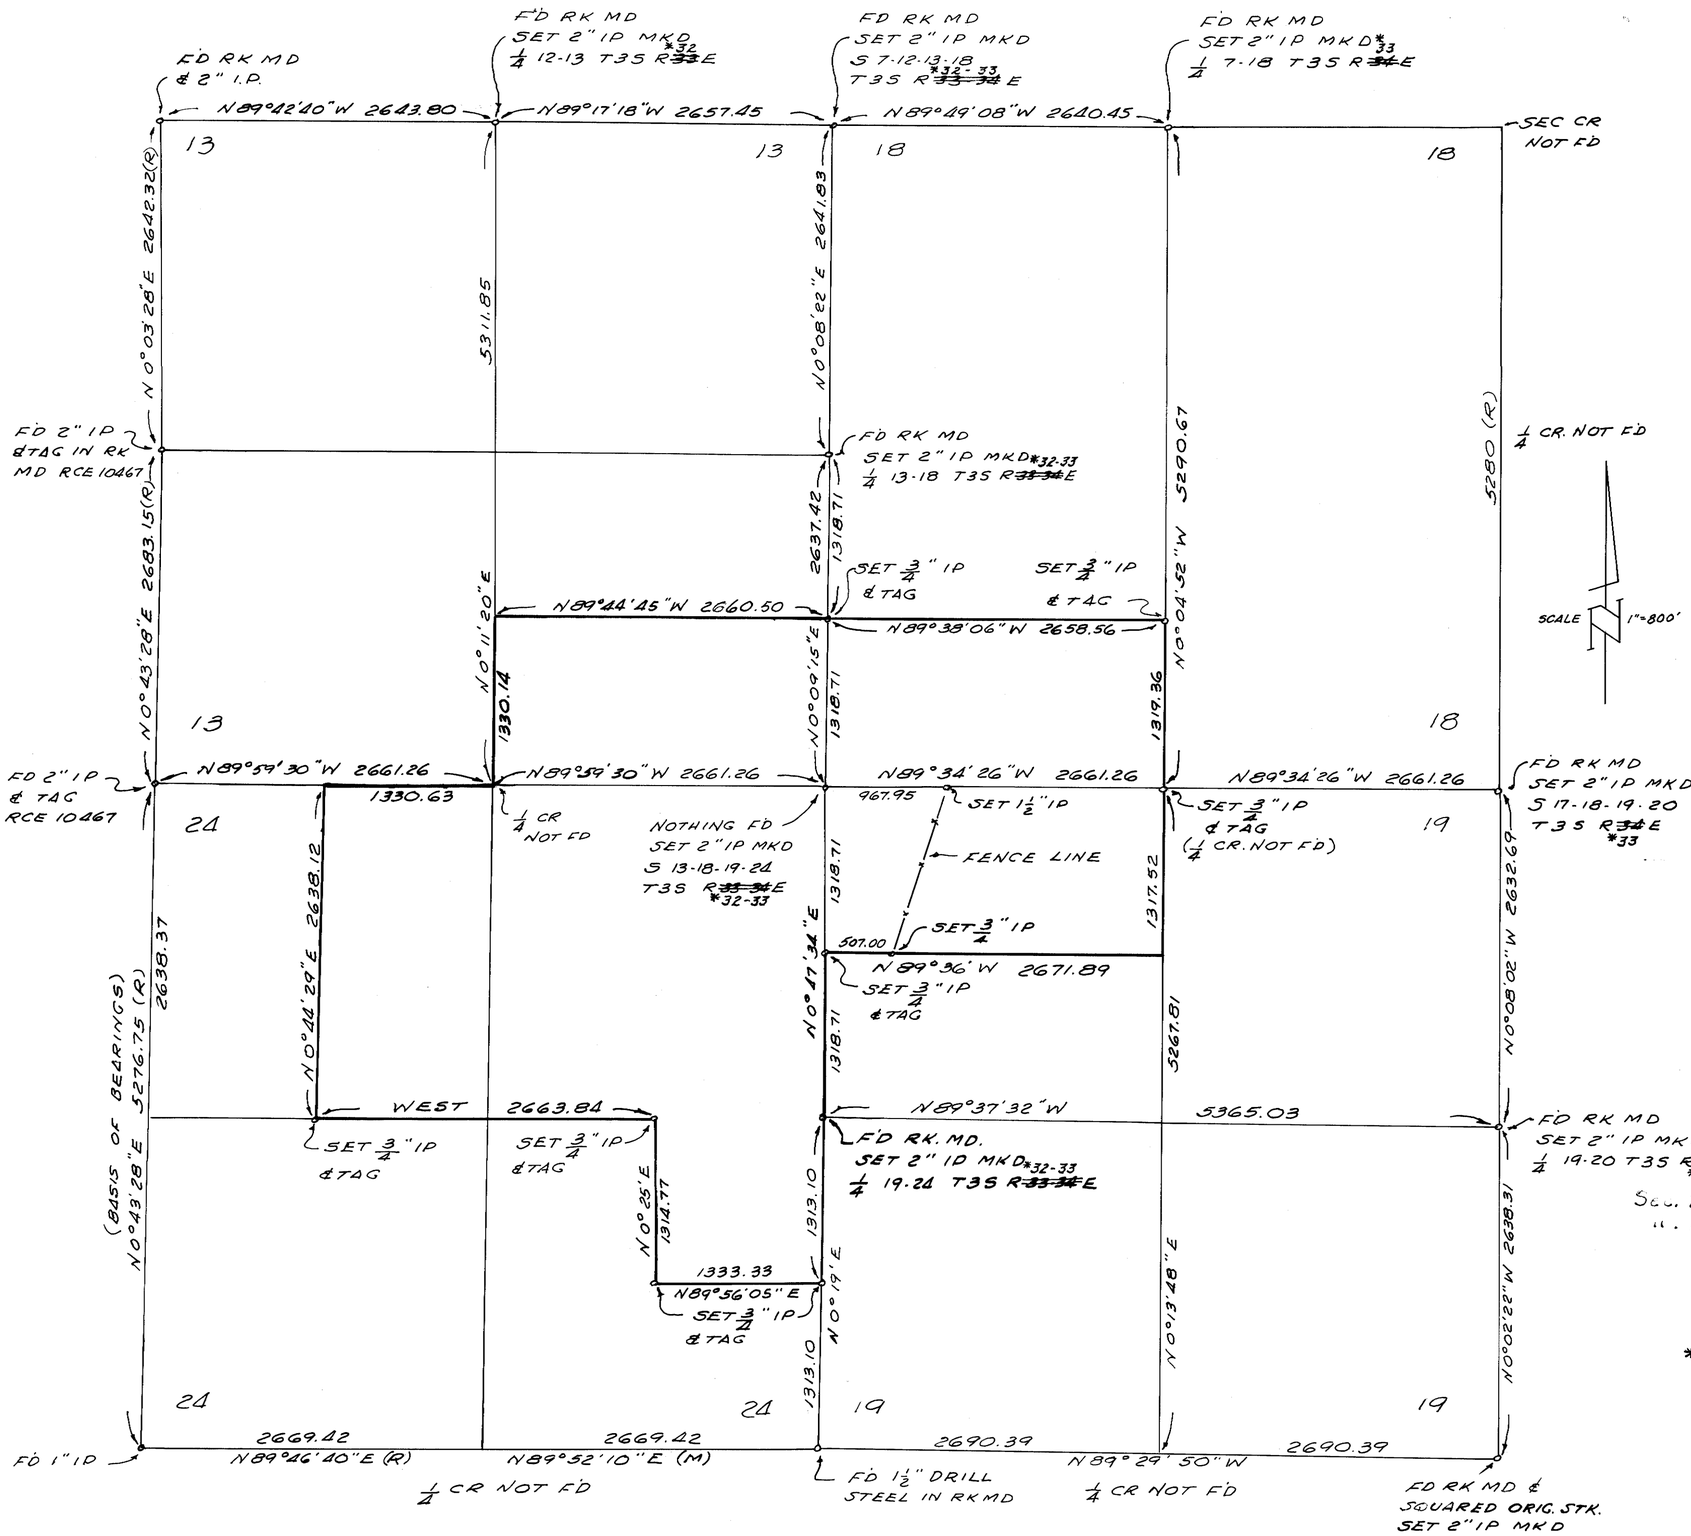

SURVEYOR'S CERTIFICATE

THIS MAP CORRECTLY REPRESENTS A SURVEY MADE BY ME IN CONFORMANCE WITH THE REQUIREMENTS OF CHAPTER 15 OF DIVISION 3 OF THE BUSINESS AND PROFESSIONS CODE IN JANUARY 1967 AT THE REQUEST OF BILL HARRIS

Gordon C. Holmes

RCE 10467

COUNTY SURVEYOR'S CERTIFICATE

I HAVE EXAMINED THIS MAP FOR CONFORMANCE WITH THE REQUIREMENTS OF CHAPTER 15 OF DIVISION 3 OF THE BUSINESS AND PROFESSIONS CODE THIS DAY OF , 1967

COUNTY SURVEYOR

RECORDER'S CERTIFICATE

FILED FOR RECORD THIS 6th DAY OF February 1967 AT 1:10 P.M. IN BOOK 5 OF MAPS AT PAGE 77 AT THE REQUEST OF GORDON C. HOLMES

Ann M. Webb.
Mono Co. Recorder

BASIS OF BEARINGS

BEARINGS ARE BASED ON THE WEST LINE OF SECTION 24 AS RECORDED IN BOOK 5 OF MAPS AT PAGE 57

*32-33

RECORD OF SURVEY
Sec. 24 & 19, IN T35 R ~~33-34~~ E MDM
" 13 & 18 COUNTY OF MONO
STATE OF CALIFORNIA

*CERTIFICATE OF CORRECTION
Recorded in Volume 134 - Page 295. Feb. 18, 1972

Richard L. Cook
County Surveyor