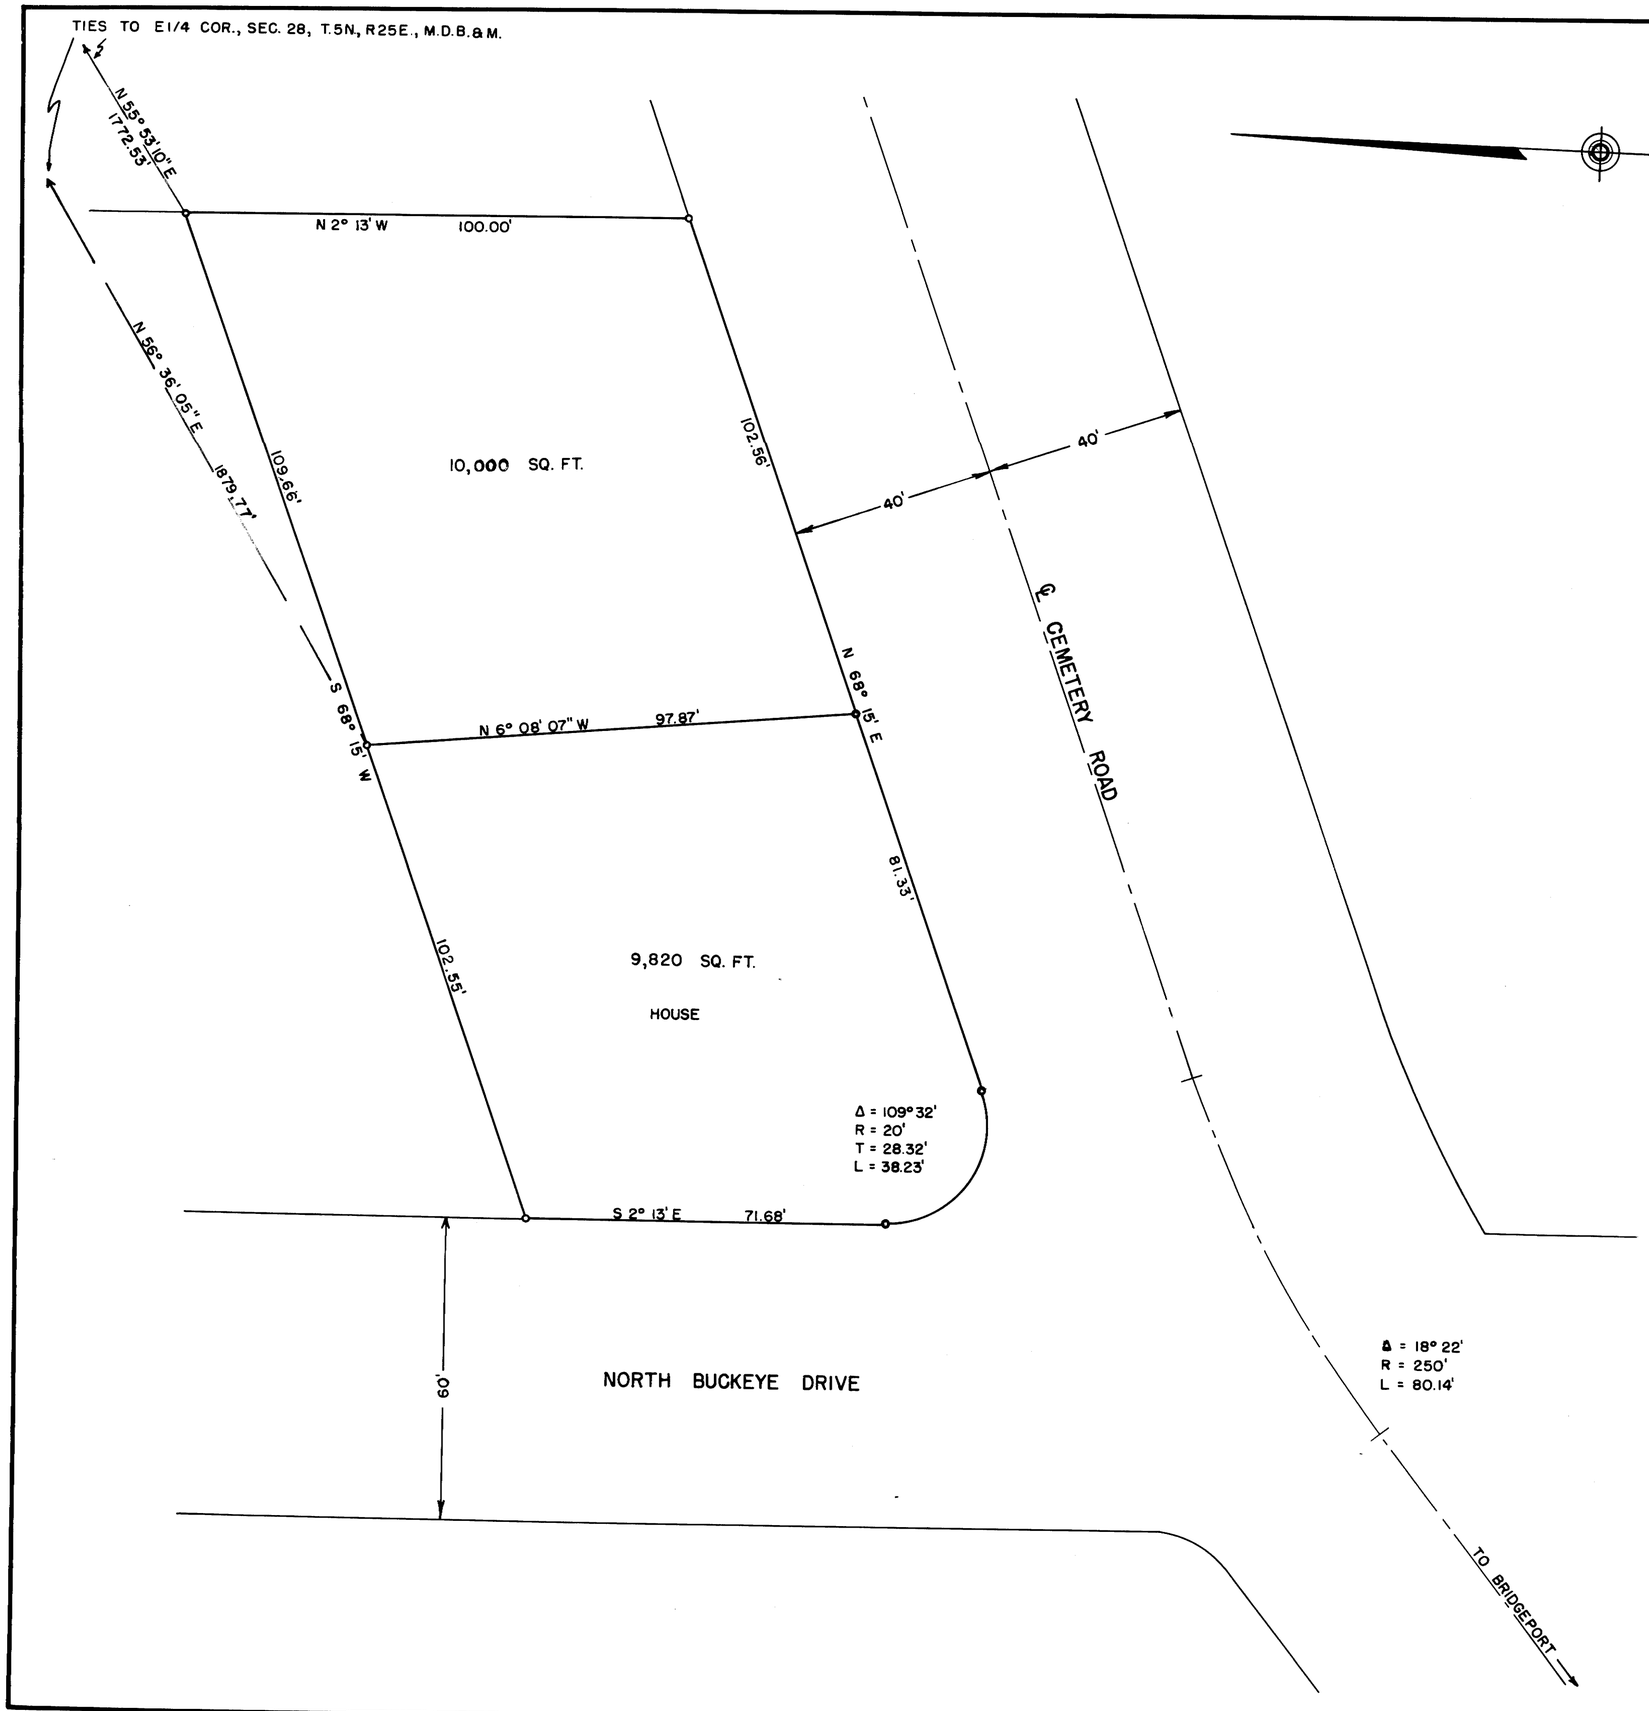

SURVEYOR'S CERTIFICATE

THIS MAP CORRECTLY REPRESENTS A SURVEY MADE BY ME OR UNDER MY DIRECTION IN CONFORMANCE WITH THE REQUIREMENTS OF THE LAND SURVEYOR'S ACT AT THE REQUEST OF ROBERT L. SHAFER ON JANUARY 4, 1967.

Walter G. Reid

WALTER G. REID, P.E. R.C.E. 7522

COUNTY SURVEYOR'S CERTIFICATE

THIS MAP HAS BEEN EXAMINED FOR CONFORMANCE WITH THE REQUIREMENTS OF THE LAND SURVEYOR'S ACT THIS ____ DAY OF _____, 1967.

_____

COUNTY SURVEYOR

1919

RECORDER'S CERTIFICATE

FILED FOR RECORD THIS 21st DAY OF Feb, 1967, AT 9:30 A.M. IN BOOK 5 OF Maps AT PAGE 78, AT THE REQUEST OF Robt L. Shafer.

Ann M. Shelh

COUNTY RECORDER

BASIS OF BEARING

THE BEARING OF THE WALKER HEIGHTS SUBDIVISION ARE THE BASIS OF BEARING FOR THIS SURVEY.

PLANNING COMMISSION CERTIFICATE

I HEREBY CERTIFY THAT THIS LAND DIVISION MAP WAS APPROVED BY THE MONO COUNTY PLANNING COMMISSION ON THE 14 DAY OF Feb 1967.

James R Bell

CHAIRMAN

RECORD OF SURVEY MAP

SHAFER PARCELS

IN THE NW1/4 SE1/4 SEC. 28

T. 5 N., R.25E., M.D.B.&M.

BRIDGEPORT, MONO COUNTY, CALIFORNIA

SCALE — 1" = 20'

0 5 10 20 40 60 80 100

PM 4-01-67