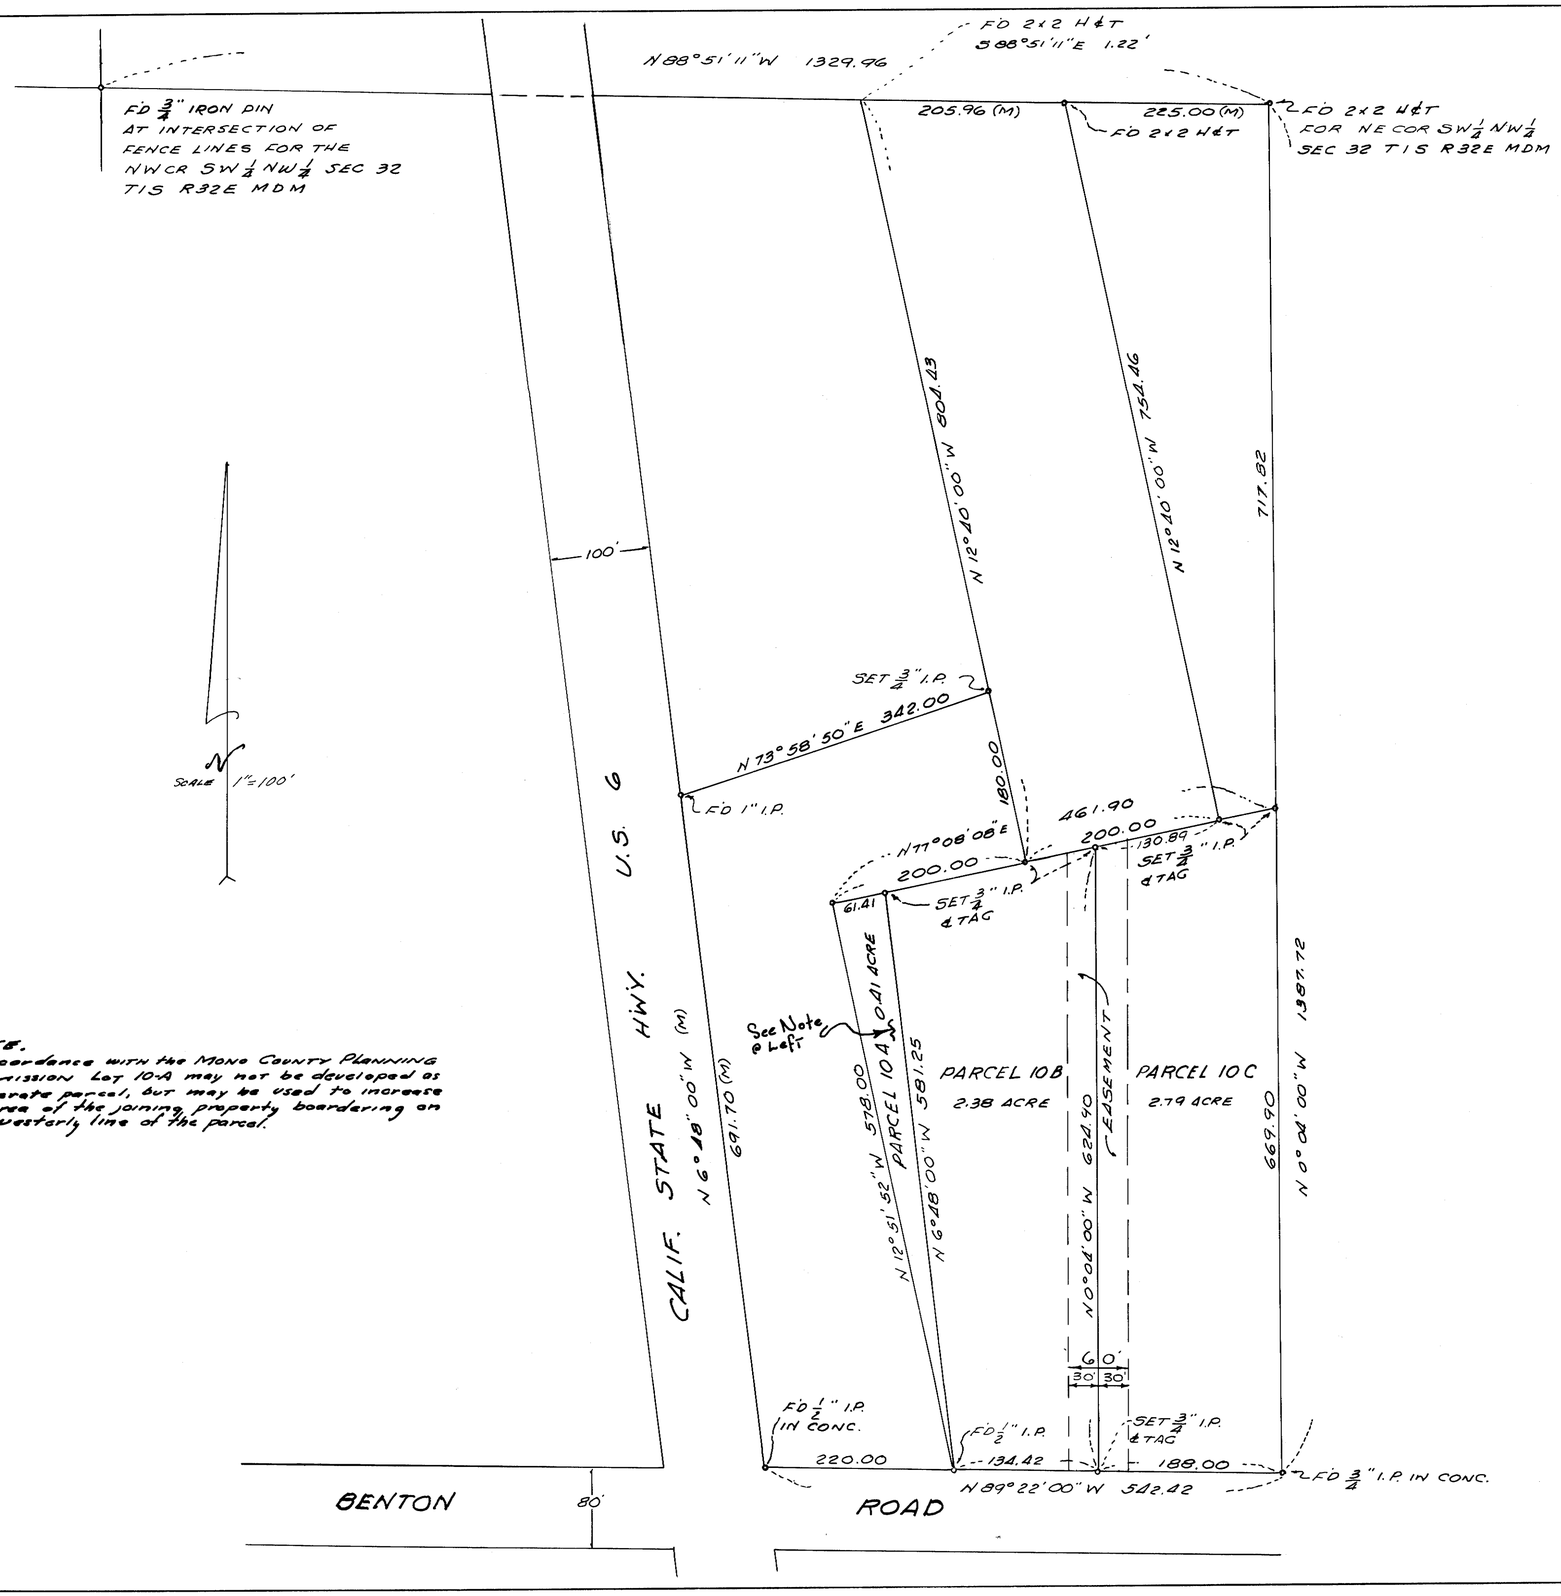

NOTE.
In accordance with the Mono County Planning Commission Lot 10-A may not be developed as a separate parcel, but may be used to increase the area of the joining property boardering on the westerly line of the parcel.

PLANNING COMMISSION CERTIFICATE

I hereby certify that this land division map was approved by the Mono County Planning Commission on the 13th day of June 1967.

Chairman

SURVEYOR'S CERTIFICATE

This map correctly represents a survey made under my direction in conformance with the requirements of Chapter 15, Division 3 of the Business and Professions Code at the request of W. Warner.

Gordon C. Holmes RCE# 10467

COUNTY SURVEYOR'S CERTIFICATE

This map has been examined by me for conformance with the requirements of Chapter 15, Division 3 of the Business and Professions Code this _____ day of _____, 1967

County Surveyor, Mono County

No. 2592

COUNTY RECORDER'S CERTIFICATE

Filed for record this 16th day of June 1967, at 11:00 A.M. in Book 5 of Maps at page 84 of the request of Gordon C. Holmes

County Recorder, Mono County

BASIS OF BEARINGS

EASTERLY LINE OF THE STATE HIGHWAY NO. 6
N. 6°48'00"W.

RECORD OF SURVEY

OF A PORTION OF THE N.W. 1/4 OF THE S.W. 1/4
OF SECTION 32, T.1.S, R.32 E. M.D.M.

SHEET 1 OF 1 SHEETS

P.M. 2-01-67