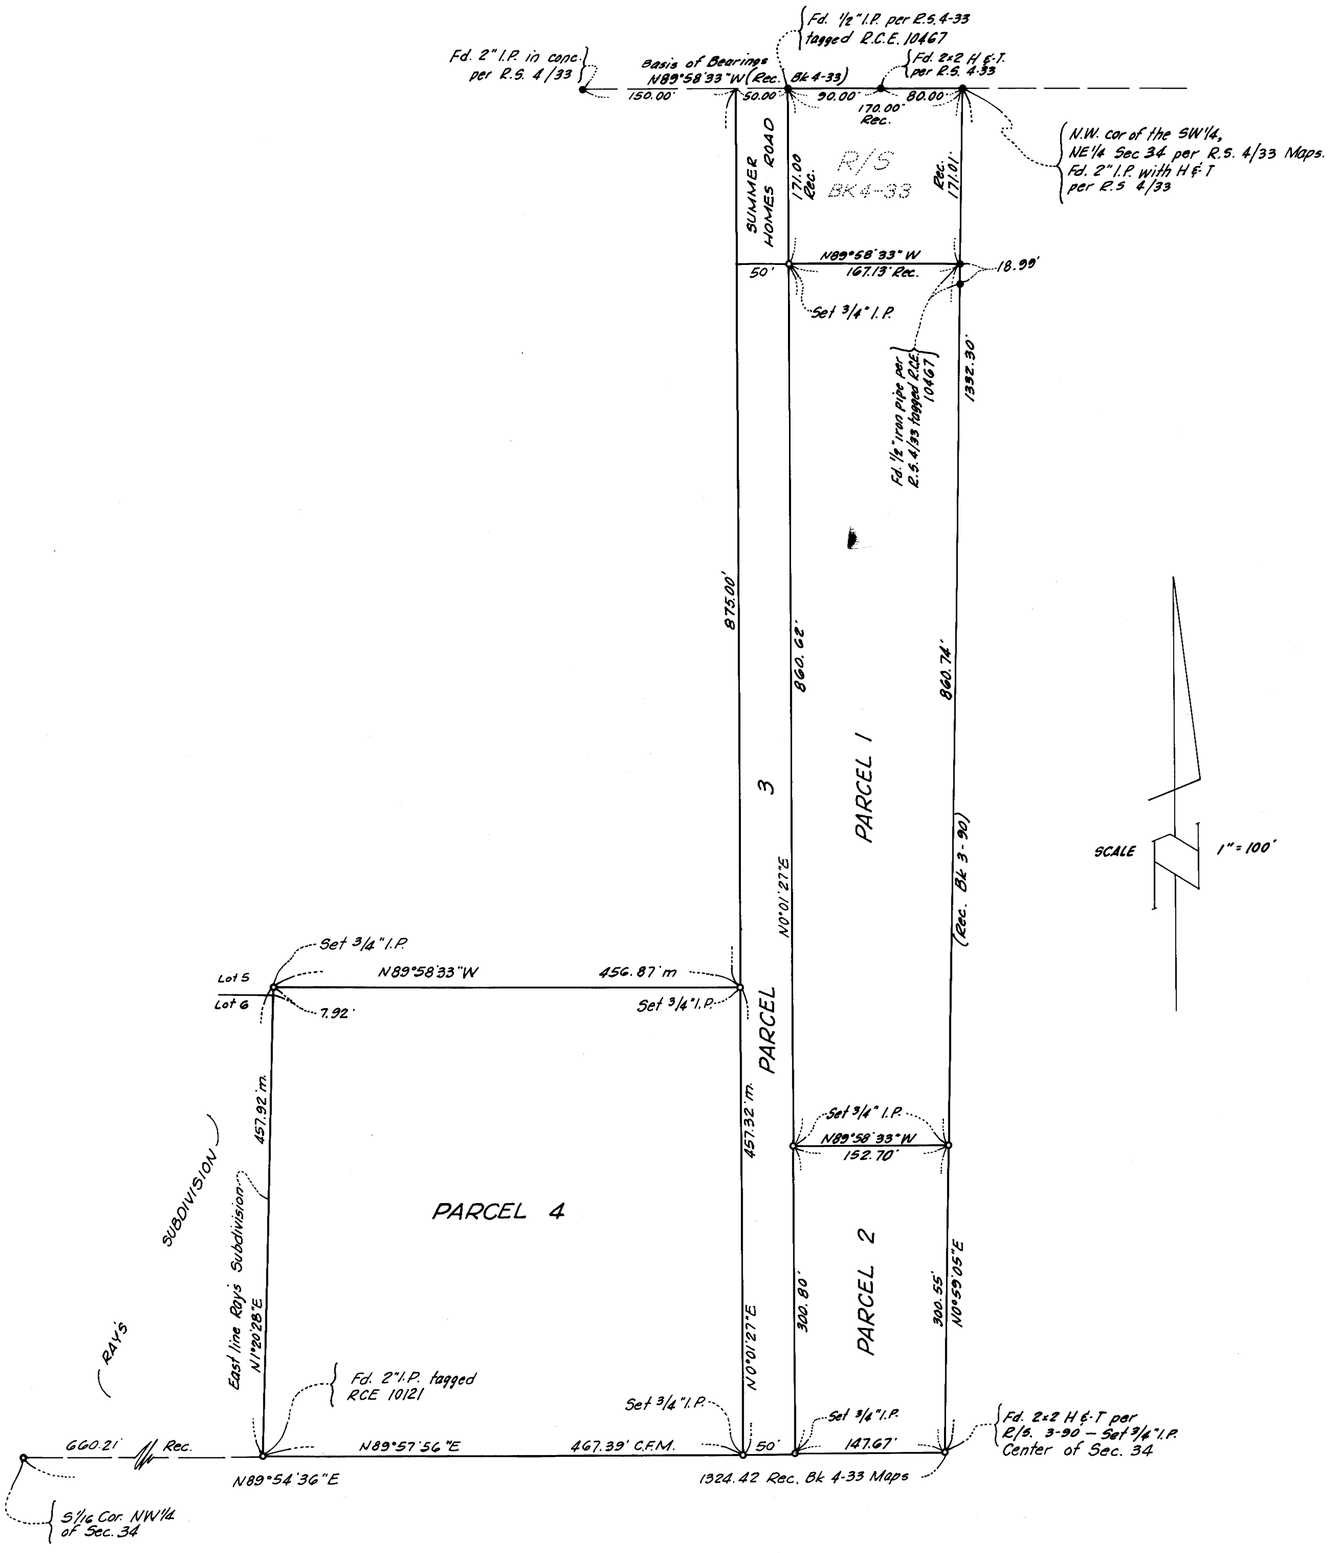

SURVEYOR'S CERTIFICATE

This map correctly represents a survey made by me in conformance with the requirements of Chapter 15 of Division 3 of the Business and Professions Code in September, 1965 at the request of Vizcaya Corporation.

Gordon C. Holmes
GORDON C. HOLMES R.C.E. 10467

COUNTY SURVEYOR'S CERTIFICATE

I have examined this map for conformance with the requirements of Chapter 15, Division 3 of the Business and Professions Code this____ day of _____ 1966

_____
COUNTY SURVEYOR

209

RECORDER'S CERTIFICATE

Filed for record this 1ST day of August 1967 at 1:30 P. M. in Book 5 of Maps at page 88 at the request of Gordon C. Holmes.

Ann M. Kelley
COUNTY RECORDER

BASIS OF BEARINGS

The bearing of the line between a found 2" iron pipe in conc. and a 2" iron pipe with 2" H&T at the N.W. cor. of the SW1/4, NE1/4, of Sec. 34 as shown on R.S. 4-33 being N89°58'33"W was used as the basis of bearings for this map.

MONUMENT NOTE

● = Monument found as described

○ = Set 3/4" iron pipe tagged R.C.E. 10467

RECORD OF SURVEY

OF A PORTION OF THE NORTH HALF OF SECTION 34, TOWNSHIP 3 SOUTH, RANGE 27 EAST, M.D.M. IN THE COUNTY OF MONO, STATE OF CALIFORNIA

GORDON C. HOLMES R.C.E. 10467 SEPTEMBER 1965

SCALE 1" = 100'