91

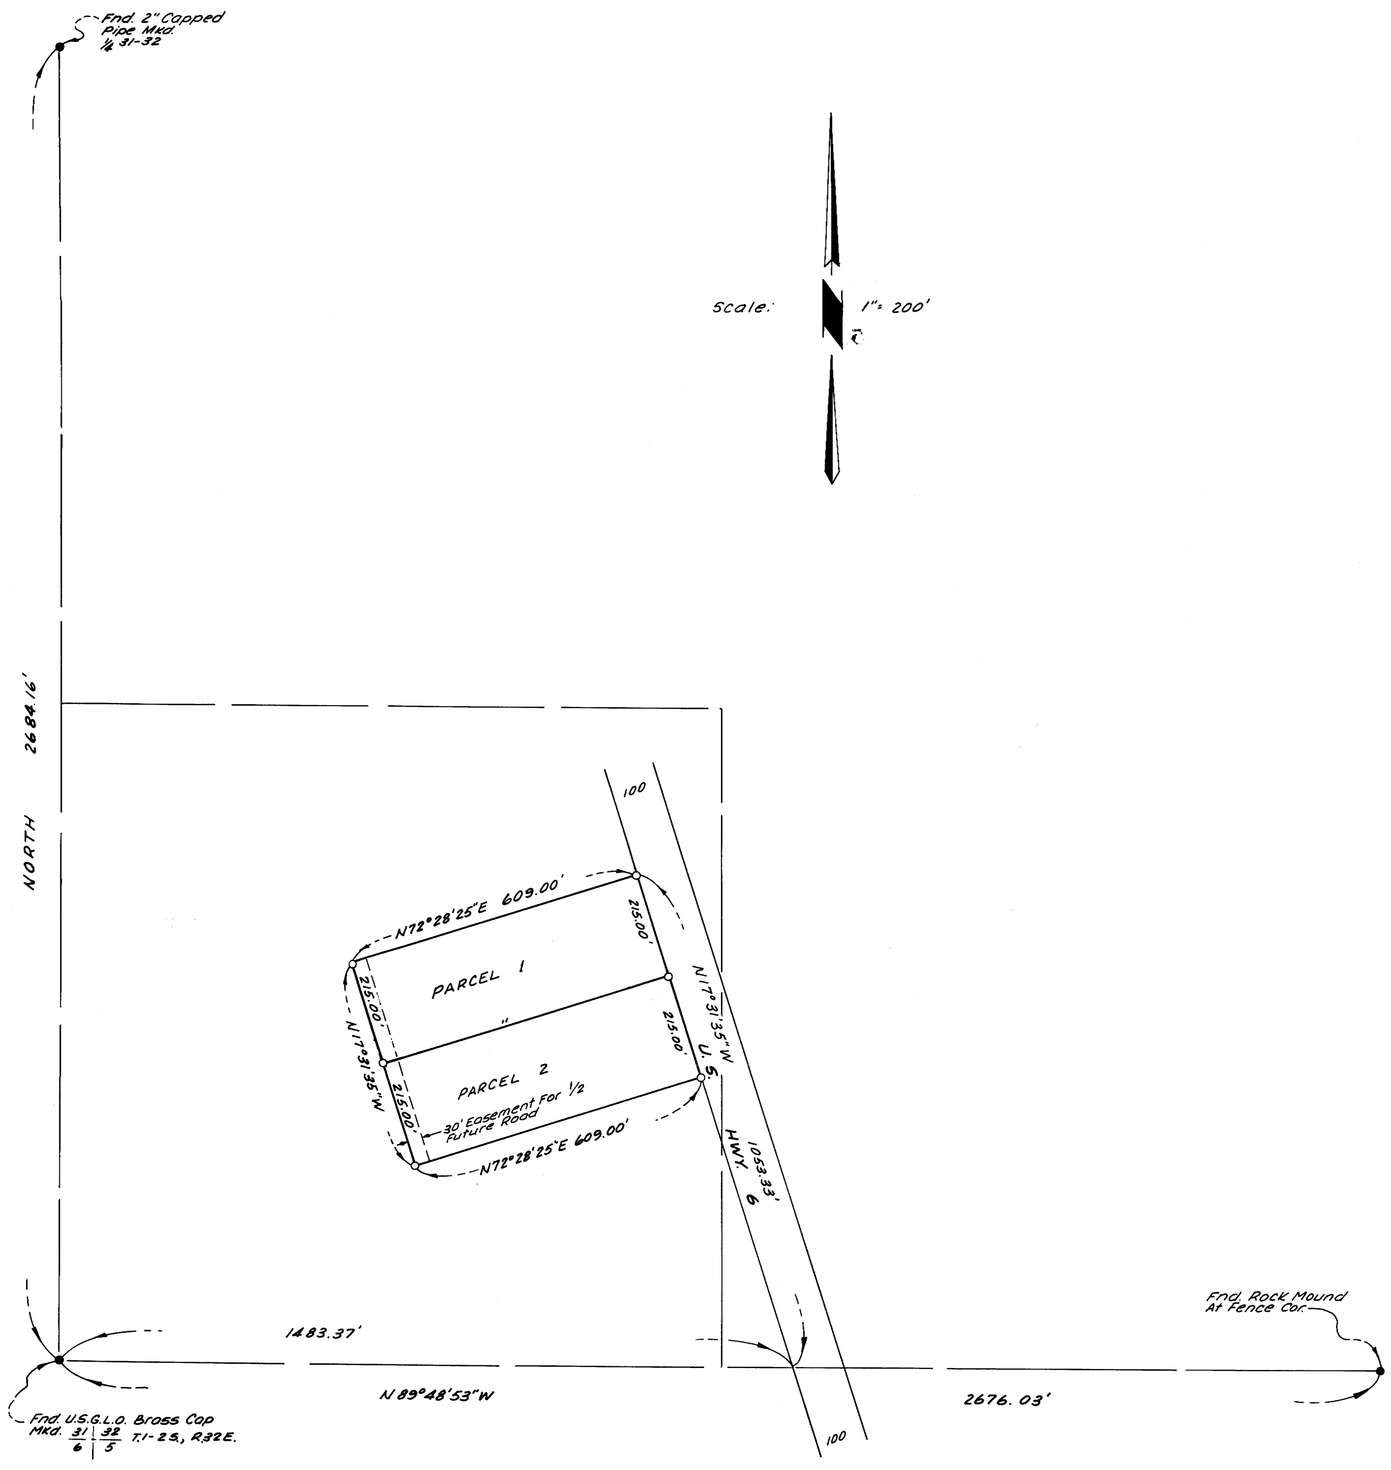


## Surveyor's Certificate

This map correctly represents a survey made under my direction in conformance with the requirements of Chapter 15 of Division 3 of the Business and Professions Code in June, 1967 at the request of Herbert Galvin.

Gordon C. Holmes

Gordon C. Holmes R.C.E. 10467

## County Surveyor's Certificate

I have examined this map for conformance with the requirements of Chapter 15 of Division 3 of the Business and Professions Code this _____ day of _____ 1967.

359

_____
County Surveyor.

## County Recorder's Certificate

Filed for record this 15th day of Aug, 1967 at 11:45 A.M. in Book 5 of Maps at Page 91 at the request of Gordon C. Holmes

Ann M. Webb

County Recorder

## Basis Of Bearings

The bearing of N6°48'00"W of the Easterly line of U.S. Hwy. 6 as shown on map recorded in Book 5 Page 84 of Maps, Records of Mono County was used as the basis of bearings of this map.

## Monument Note

● Indicates found point as noted

○ Indicates 3/4" I.P. set at lot corners

## Planning Commission Certificate

I hereby certify that this land division map was approved by the Mono County Planning Commission on the 8th day of Aug 1967.

J. G. Bell

Chairman

# RECORD OF SURVEY

IN THE SOUTH HALF OF THE SOUTHWEST QUARTER OF SECTION 32, T1S, R32E, M.D.M., MONO COUNTY, CALIF.

SHEET 1 OF 1 SHEET

PM 2-23-67