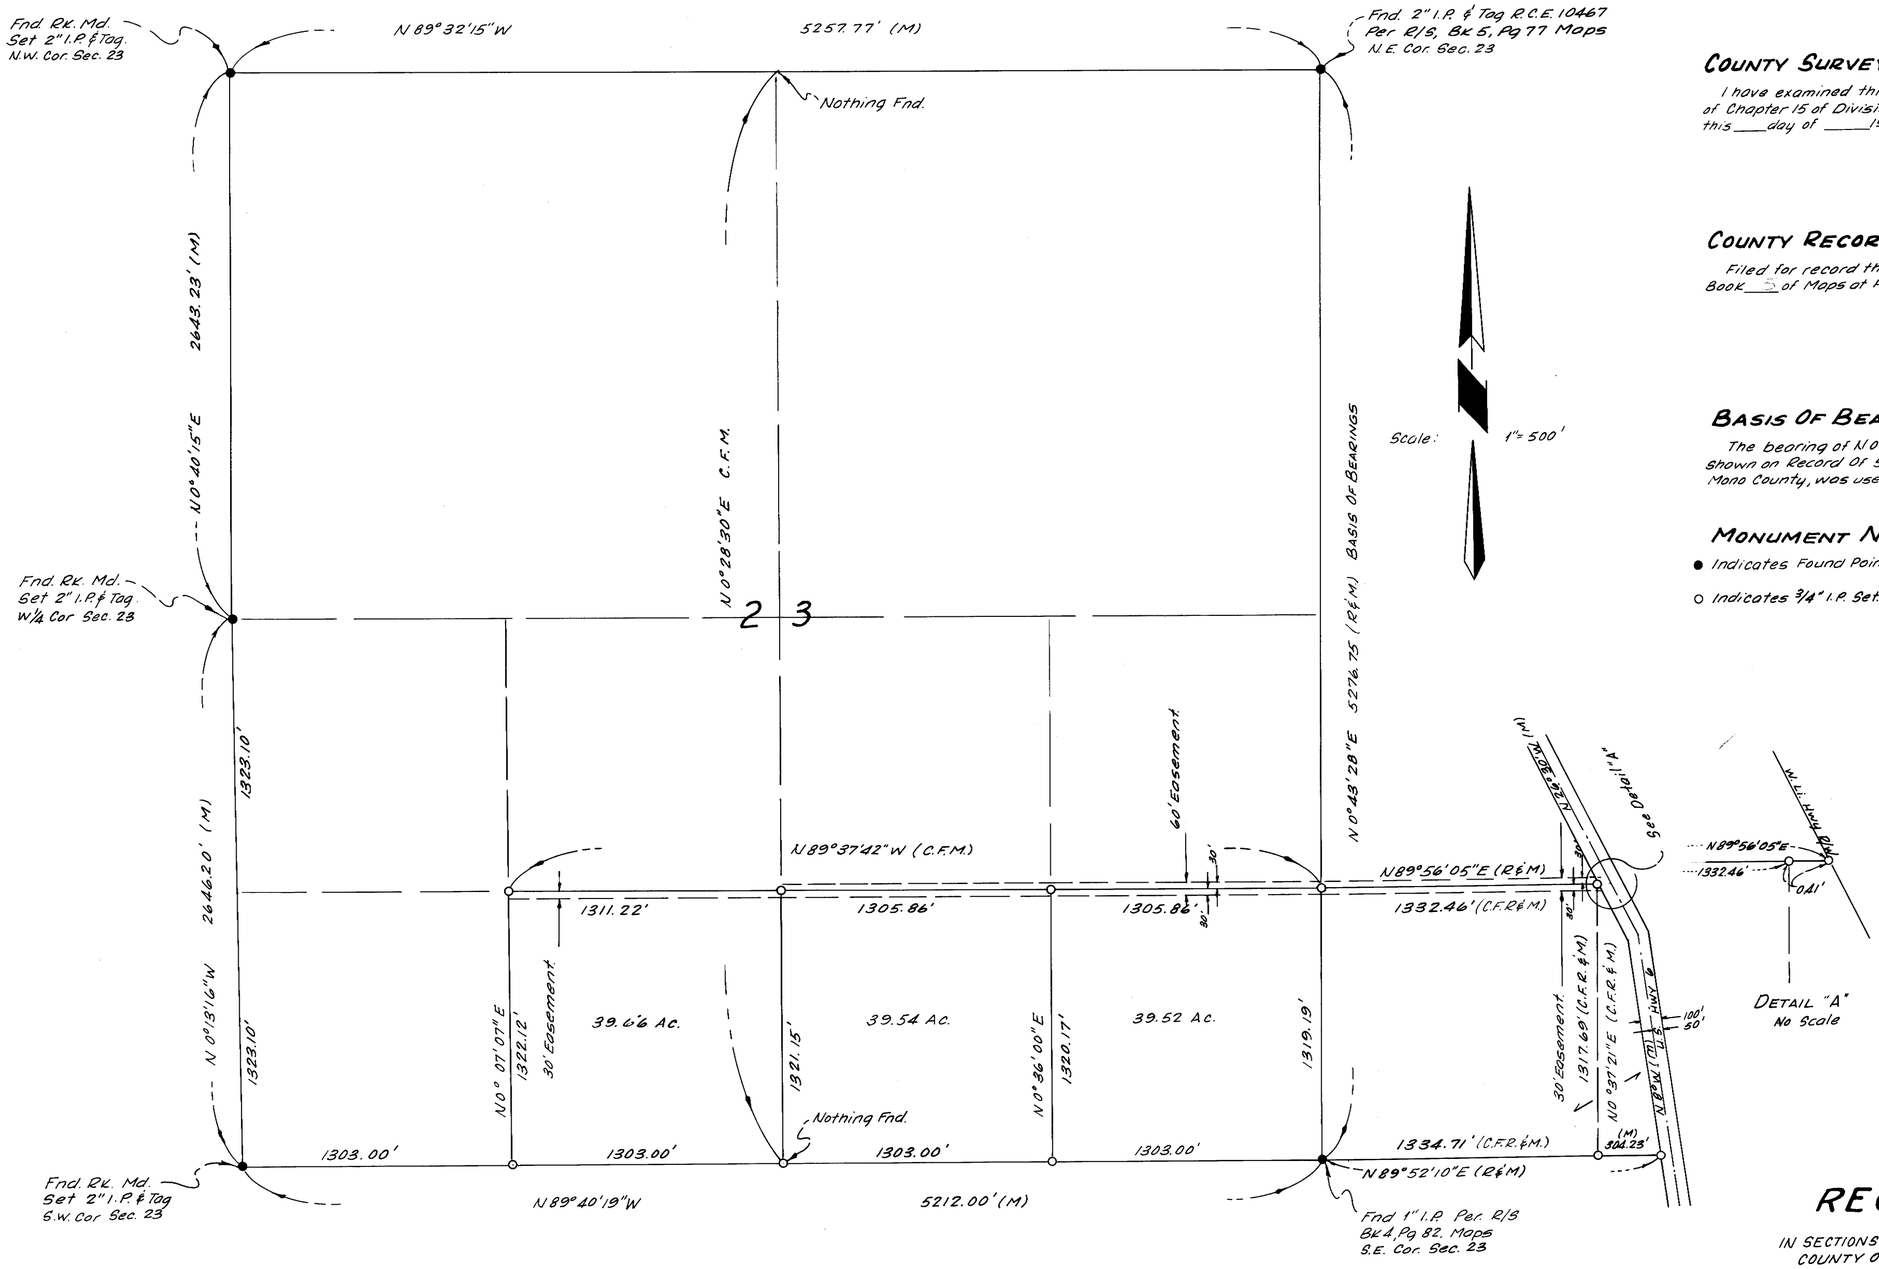

SURVEYOR'S CERTIFICATE

This map correctly represent a survey made under my direction in conformance with the requirements of Chapter 15 of Division 3 of the Business and Professions Code in July, 1967 at the request of Robert M. Adams, Jr.

Gordon C. Holmes

Gordon C. Holmes R.C.E. 10467

COUNTY SURVEYOR'S CERTIFICATE

I have examined this map for conformance with the requirements of Chapter 15 of Division 3 of the Business and Professions Code this ____ day of _____ 1967.

_____
County Surveyor

903

COUNTY RECORDER'S CERTIFICATE

Filed for record this 21 day of [illegible], 1967 at [illegible] M. in Book 5 of Maps at Page 96 at the request of Gordon C. Holmes

[illegible]
County Recorder

BASIS OF BEARINGS

The bearing of N 0°43'28"E on the East line of Section 23 as shown on Record Of Survey in Bk 5, Pg 77 of Maps, Records of Mono County, was used as the basis of bearings of this map.

MONUMENT NOTE

● Indicates Found Point As Noted.

○ Indicates 3/4" I.P. Set.

RECORD OF SURVEY

IN SECTIONS 23 AND 24, T3S, R32E, M.D.M. IN THE COUNTY OF MONO, STATE OF CALIFORNIA

SHEET 1 OF 1 SHEET