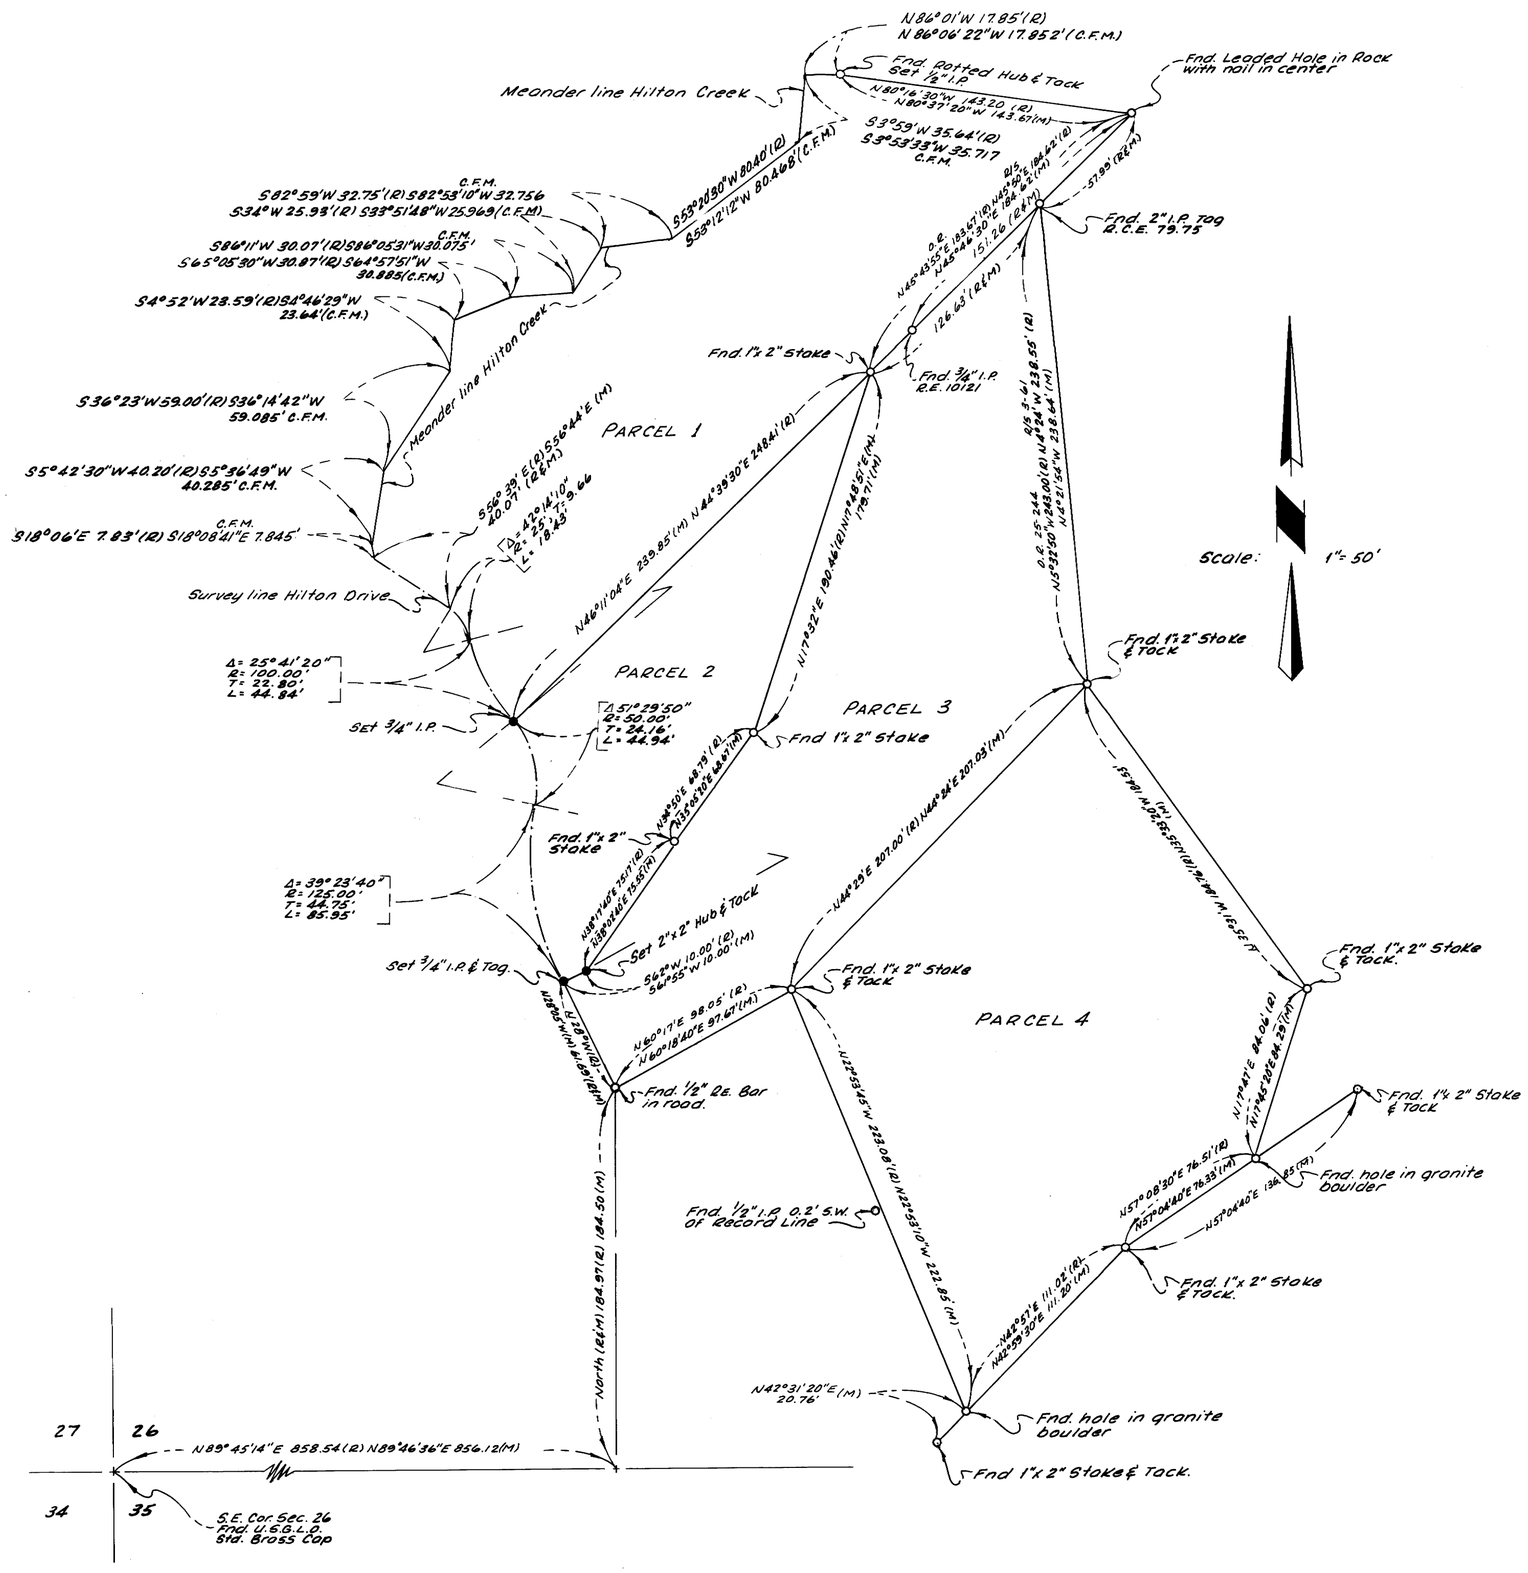

Surveyor's Certificate

This map correctly represents a survey made under my direction in conformance with the requirements of Chapter 15 of Division 3 of the Business and Professions Code in June 1967 at the request of Jerome Watterson.

Gordon C. Holmes

Gordon C. Holmes R.C.E. 10467

County Surveyor's Certificate

I have examined this map for conformance with the requirements of Chapter 15 of Division 3 of the Business and Professions Code this ____ day of _____, 1967.

_____
County Surveyor

No.- 1212

County Recorder's Certificate

Filed for record this 18th day of Oct, 1967 at 9:00 A.M. in Book 5 of Maps at Page 99 at the request of Gordon C. Holmes.

Anne M. Webb

County Recorder

Basis Of Bearings

The bearing of N50°39'00"W of the southwest line of U.S. Highway 395 as shown on map recorded in Book 3 Page 61 of Maps, Records of Mono County was used as the basis of bearings of this map.

Monument Note

- ○ Indicates a found point as noted.
- ● Indicates a set point as noted.

Field notes by Serge Ray, L.L.S. Nº 2490 indicate that 1"x 2" stakes were the original monuments set when the parcels were first divided. They also specify that a hub was set at the most northerly corner.

RECORD OF SURVEY

IN THE S.W. 1/4 OF SEC. 26, T.4S., R.29E., M.D.M., COUNTY OF MONO
STATE OF CALIFORNIA