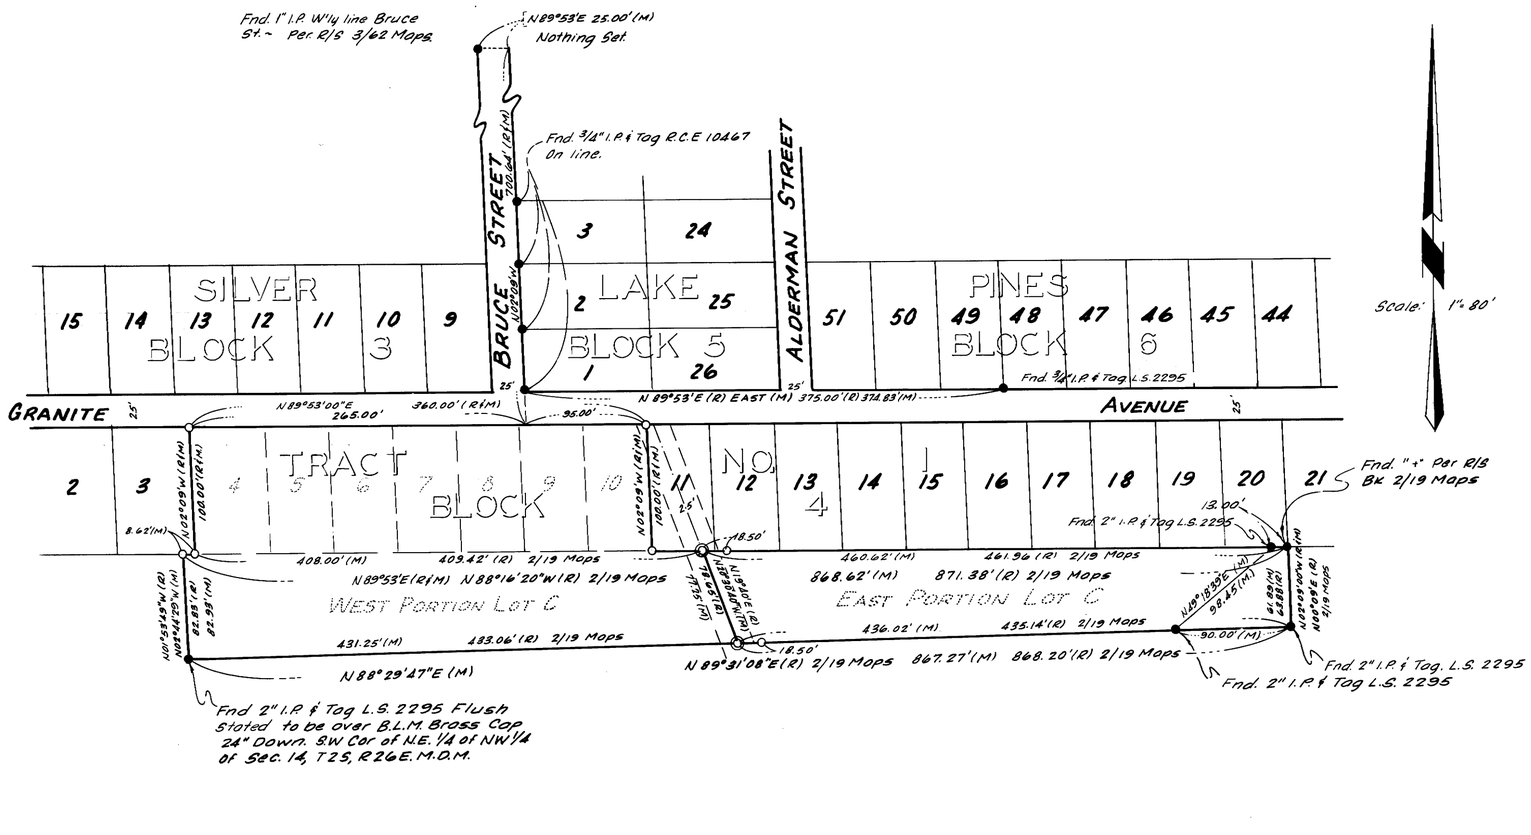

Surveyor's Certificate

This map correctly represents a survey made under my direction in conformance with the requirements of Chapter 15 of Division 3 of the Business and Professions Code in October, 1967 at the request of Irene Schlaegel

Gordon C. Holmes 10/10/67

Gordon C. Holmes R.C.E. 10467

County Surveyor's Certificate

I have examined this map for conformance with the requirements of Chapter 15 of Division 3 of the Business and Professions Code this ____ day of _____ 1967.

_____

County Surveyor

NG. - 1213

County Recorder's Certificate

Filed for record this 18th day of Oct 1967, at 9 A M. in Book 5 of Maps at Page 100 at the request of Gordon C. Holmes.

Anne M. Webb

County Recorder

Basis Of Bearings

The bearing of N 02°09'W on the East line of Bruce Street as shown on the map of Silver Lake Pines Tract No. 1 was used as the basis of bearings shown on this map.

Monument Note

- ● Indicates a found point as noted.
- ○ Indicates a 3/4" I.P. & Tag. Set.
- ◎ Indicates a square cut & tin set in pavement.

RECORD OF SURVEY

IN LOTS 4 TO 10 INCLUSIVE OF BLOCK 4 OF SILVER LAKE PINES TRACT NO 1 AND LOT C OF RECORD OF SURVEY FILED IN BOOK 2 OF MAPS AT PAGE 19, RECORDS MONO COUNTY
MONO COUNTY, CALIFORNIA

GORDON C. Holmes Scale: 1" = 80' BISHOP, California