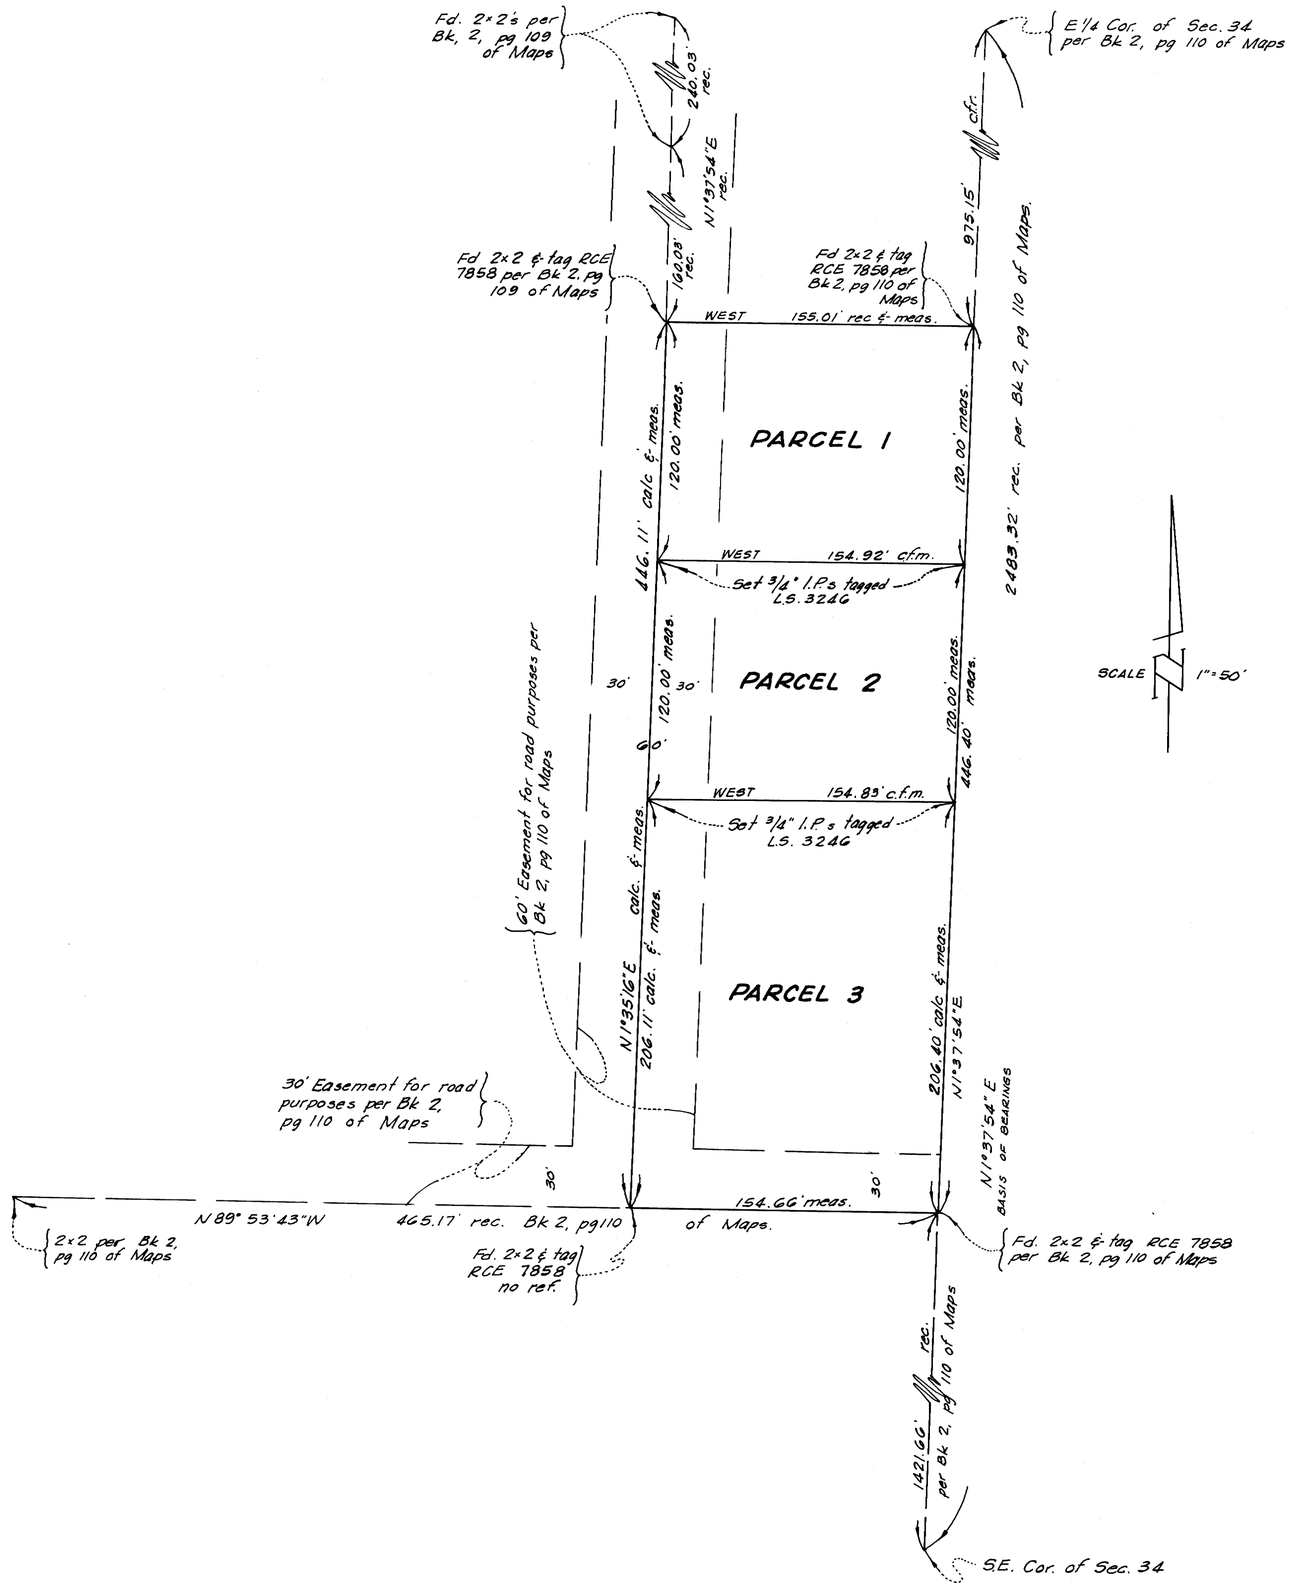

SURVEYOR'S CERTIFICATE

This map correctly represents a survey made under my direction in conformance with the requirements of the Land Surveyor's Act at the request of Loren Janes in October, 1967

L.S. 3246

COUNTY SURVEYOR'S CERTIFICATE

This map has been examined for conformance with the requirements of the Land Surveyor's Act this ___ day of _____ 196_.

COUNTY SURVEYOR - MONO COUNTY

PLANNING COMMISSION'S CERTIFICATE

I hereby certify that this land division map was approved by the Mono County Planning Commission on the 9th day of January, 1968.

CHAIRMAN OF THE MONO COUNTY PLANNING COMMISSION

1933

RECORDER'S CERTIFICATE

Filed for record this 10th day of January, 1968, at 1:30 P.M. in Book 5 of Maps at page 107 at the request of Loren Janes.

COUNTY RECORDER - MONO COUNTY

BASIS OF BEARINGS

The bearings were based on the East line of Section 34, T3S, R27E, MDM between two found 2×2's with tags, RCE 7858, being N 1° 37' 54" E as shown on a map recorded in Book 2 of Maps at page 110, records of Mono County.

RECORD OF SURVEY

OF A PORTION OF THE NE 1/4 OF THE SE 1/4 OF SECTION 34, T3S, R27E, M.D.M. IN THE COUNTY OF MONO, STATE OF CALIFORNIA

WILLIAMSON & SCHMID
CIVIL ENGINEERS & LAND SURVEYORS
MAMMOTH LAKES, CALIF.

NOVEMBER, 1967
SCALE 1"=50'

M 67-527

P.M. 1-02-67