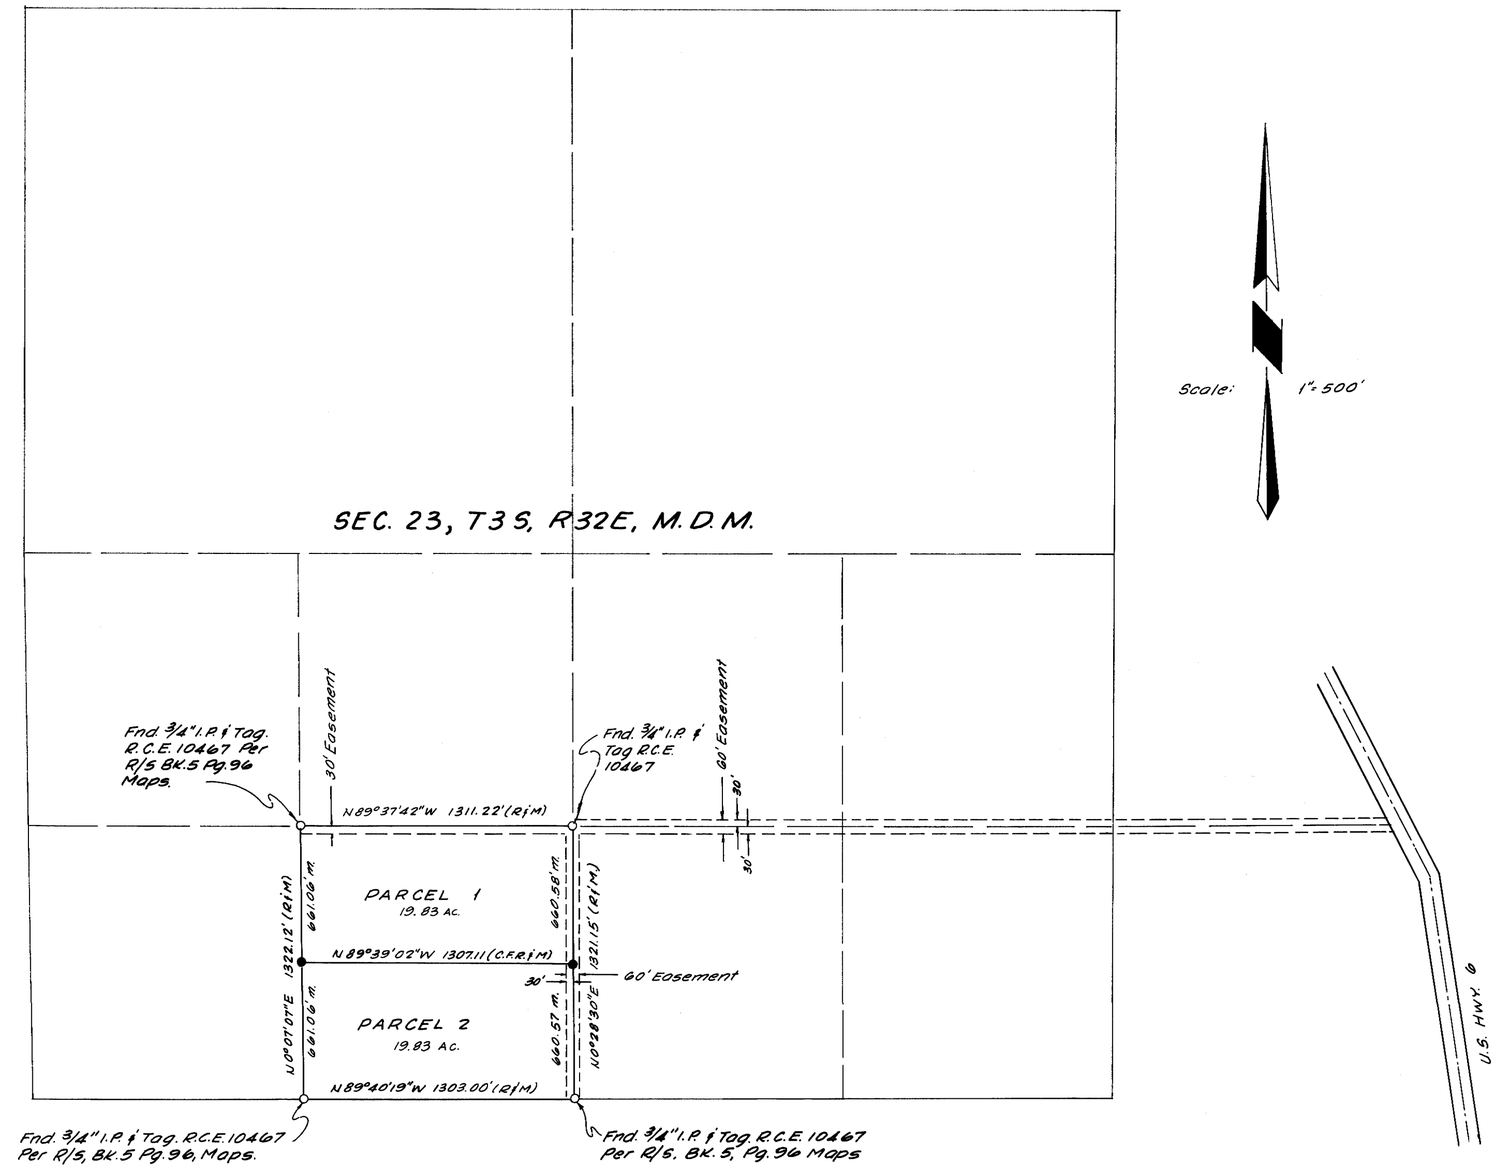

SURVEYOR'S CERTIFICATE

This map correctly represents a survey made under my direction in conformance with the requirements of Chapter 15 of Division 3 of the Business and Professions Code in March, 1968 at the request of Richard F. Dawson.

Gordon C. Holmes

Gordon C. Holmes R.C.E. 10467

COUNTY SURVEYOR'S CERTIFICATE

I have examined this map for conformance with the requirements of Chapter 15 of Division 3 of the Business and Professions Code this ___ day of _____ 1968.

_____

County Surveyor

No. 3024

COUNTY RECORDER'S CERTIFICATE.

Filed for record this 18th day of April, 1968 at 9:05 A.M. in Book 5 of Maps at Page 112 at the request of Gordon C. Holmes.

Ann M. Helb

County Recorder.

BASIS OF BEARINGS

The bearing of N89°40'19"W of the south line of Sec. 23 as shown on Record of Survey, Bk 5 Pg. 96 of Maps was used as the basis of bearings shown on this map.

MONUMENT NOTE

○ Indicates a found point as noted.

● Indicates a 3/4" I.P. & Tag set.

PLANNING COMMISSION CERTIFICATE

I Hereby Certify That This Land Division Map Was Approved By The Mono County Planning Commission on The 17th Day of APR., 1968

James E. Bell

Planning Commission Chairman

RECORD OF SURVEY

IN THE SOUTHWEST QUARTER OF SECTION 23, T3S, R32E, M.D.M., IN THE COUNTY OF MONO CALIFORNIA

GORDON C. HOLMES, BISHOP, CALIFORNIA

SHEET 1 OF 1 SHEET