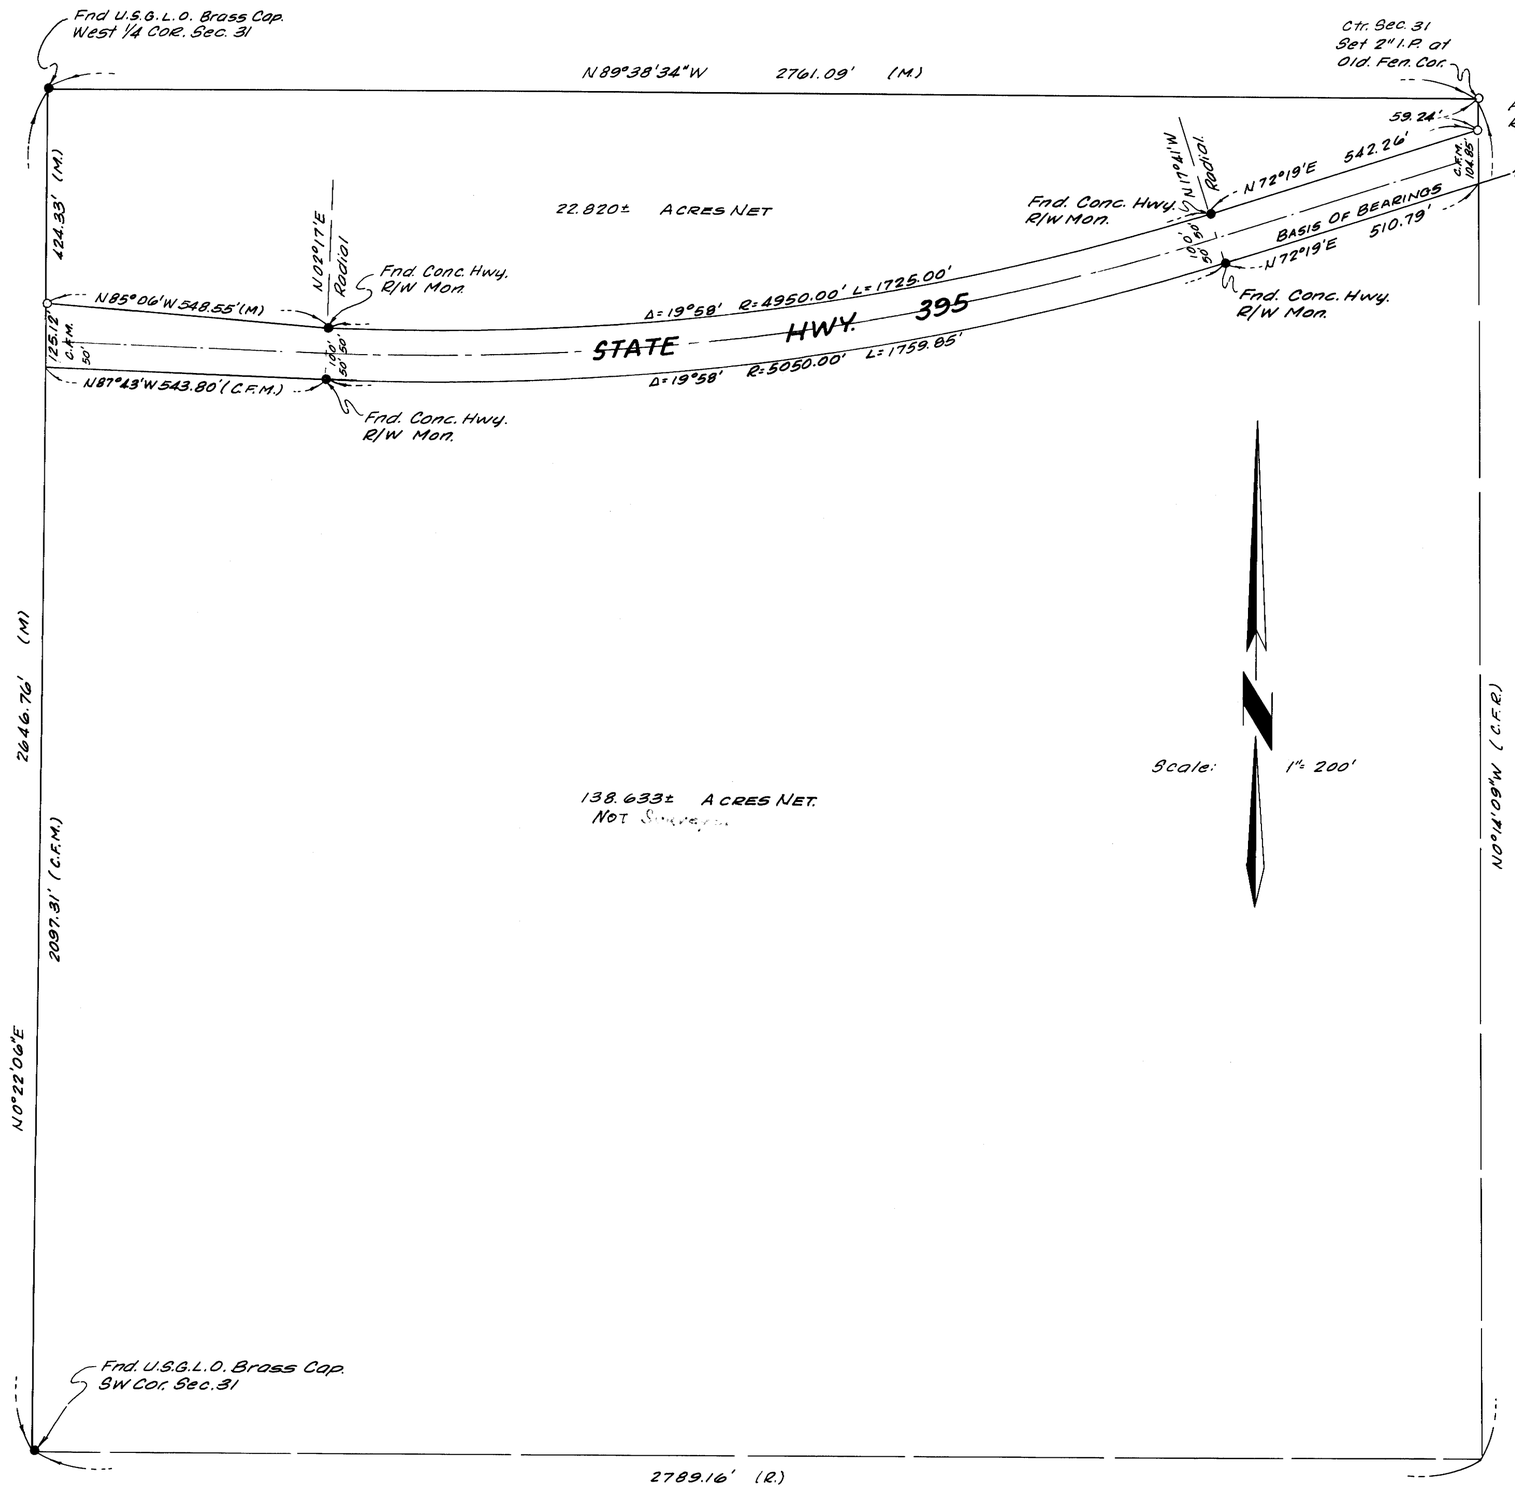

SURVEYOR'S CERTIFICATE

This map correctly represents a survey made under my direction in conformance with the requirements of Chapter 15 of Division 3 of the Business and Professions Code in February, 1968 at the request of Jack Partridge.

Gordon C. Holmes

Gordon C. Holmes, R.C.E. 10467

COUNTY SURVEYOR'S CERTIFICATE

I have examined this map for conformance with the requirements of Chapter 15 of Division 3 of the Business and Professions Code this ____ day of _____ 1968.

_____
County Surveyor

No. 3025

COUNTY RECORDER'S CERTIFICATE

Filed for record this 18th day of April 1968 at 9:05 A .M. in Book 5 page 113 of Maps at the request of Gordon C. Holmes

Ann M. Webb
County Recorder

BASIS OF BEARINGS

The bearing of N 72°19'E on the south line of U.S. Hwy 395 between the monuments shown hereon was taken from the State's right-of-way map and used as the basis of bearings shown on this map.

MONUMENT NOTE

● Indicates a found point as noted.

○ Indicates a 2" I.P. & Tag Set.

PLANNING COMMISSION CERTIFICATE

I Hereby Certify That This Land Division Map Was Approved By The Mono County Planning Commission on The 17th Day of Apr., 1968.

James E. Bell

Planning Commission Chairman

RECORD OF SURVEY

IN THE SOUTHWEST QUARTER OF SECTION 31, T4S, R30E, M.D.M., IN THE COUNTY OF MONO, STATE OF CALIFORNIA

GORDON C. HOLMES, BISHOP, CALIFORNIA