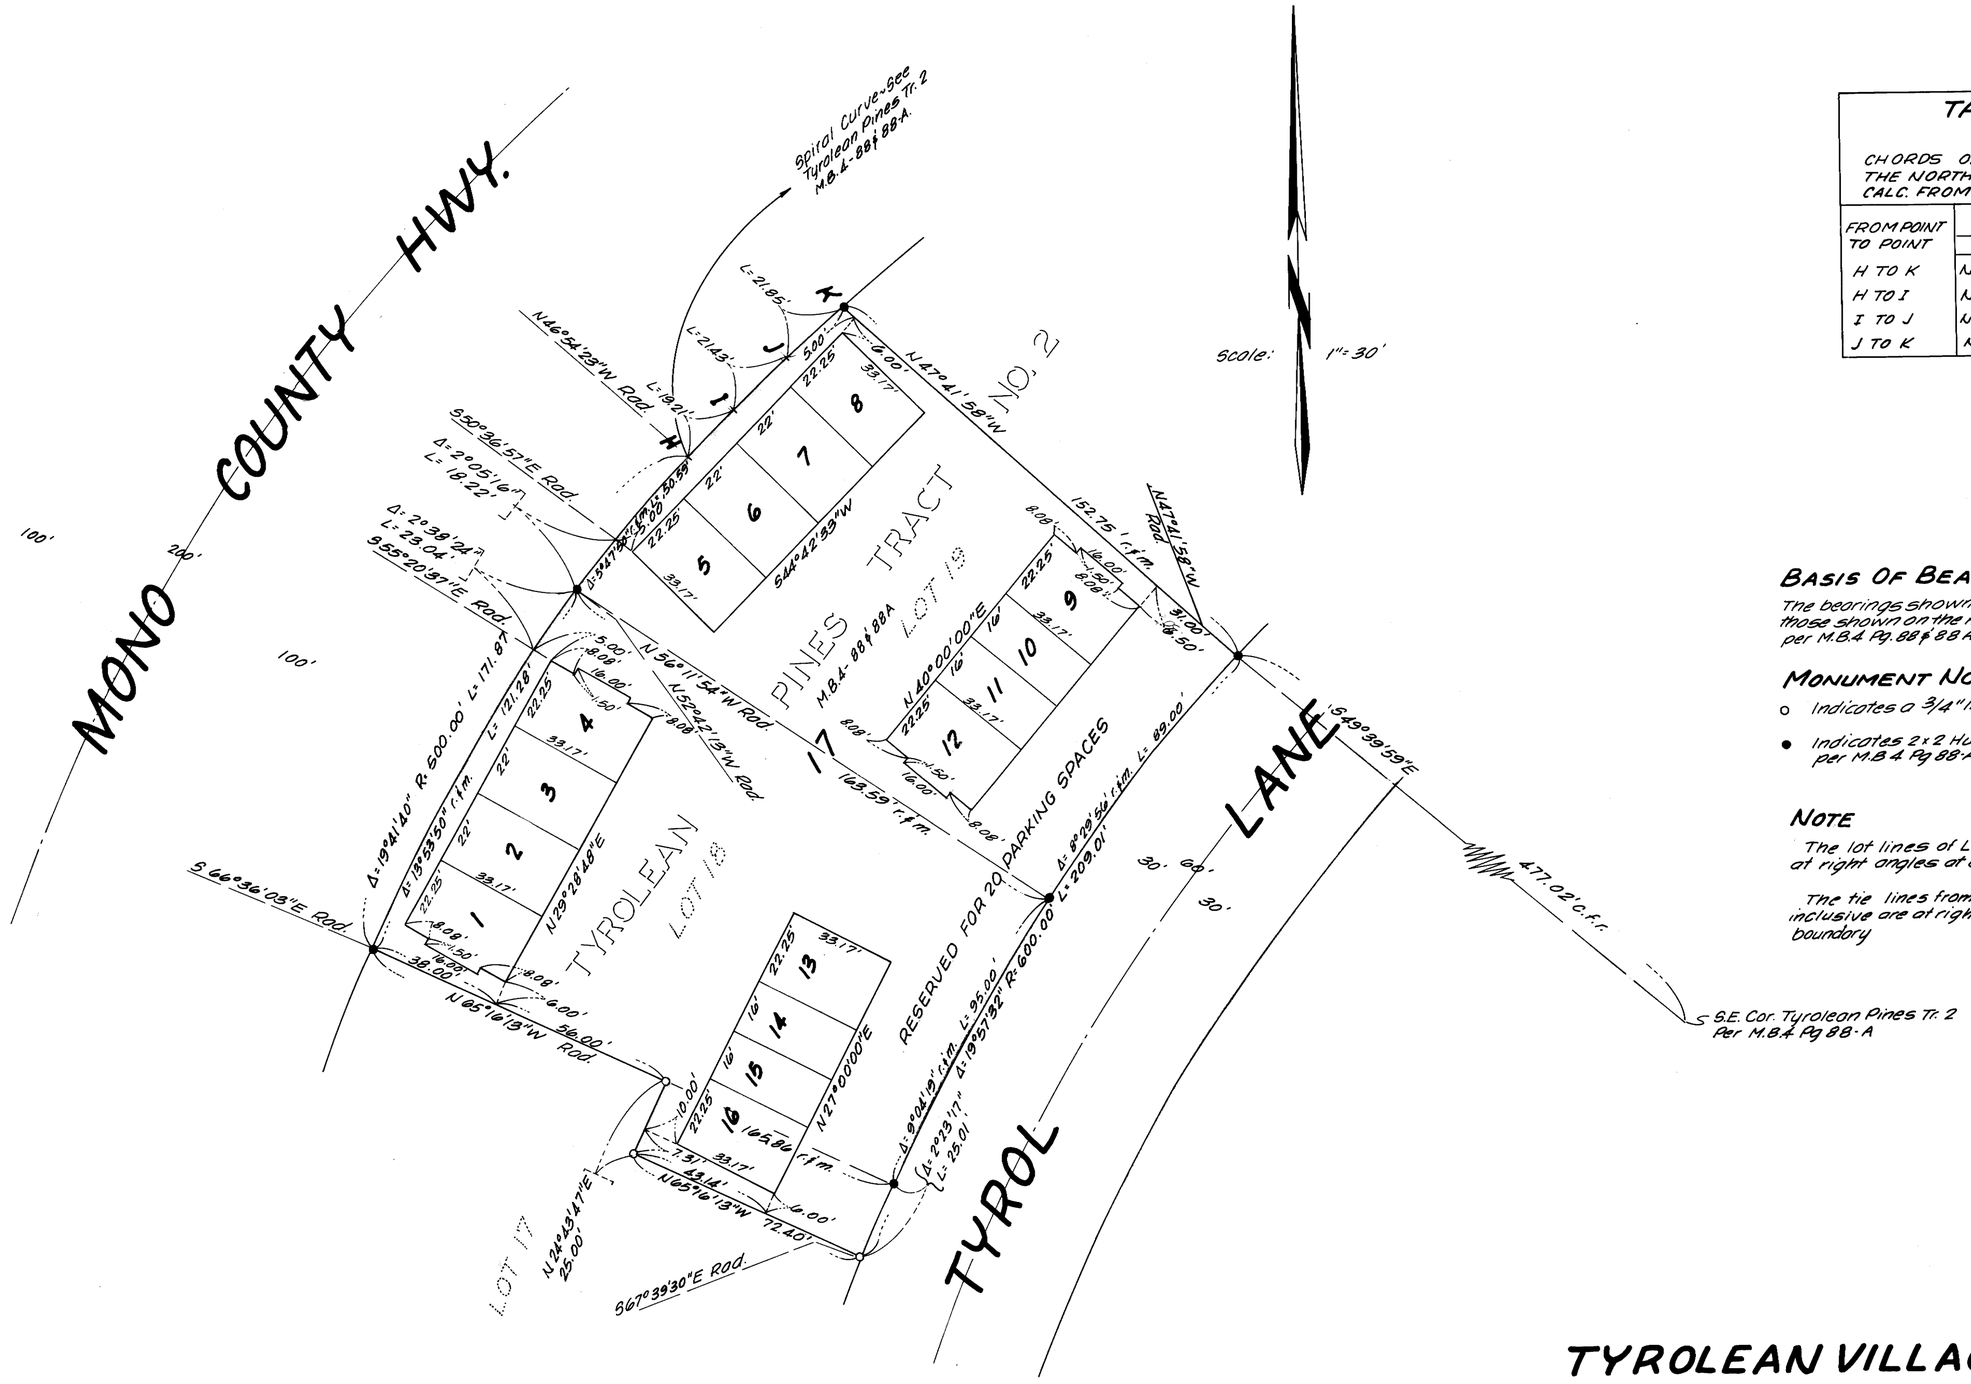

Scale: 1" = 30'

TABULATION

FOR

CHORDS OF THE SPIRAL CURVE IN THE NORTHWESTERLY TRACT BNDY. CALC. FROM RECORD AND MEASURED

FROM POINT TO POINT	CHORD	
	BEARING	DISTANCE
H TO K	N46°15'23"E	62.47'
H TO I	N44°08'15"E	19.21'
I TO J	N46°14'25"E	21.43'
J TO K	N48°08'40"E	21.85'

BASIS OF BEARINGS

The bearings shown on this map are the same as those shown on the map of Tyrolean Pines Tract No. 2 per M.B.4 Pg. 88 & 88 A

MONUMENT NOTE

- ○ Indicates a 3/4" I.P. & Tag. set
- ● Indicates 2 x 2 Hub & Tag. R.C.E 10467 per M.B.4 Pg 88-A found.

NOTE

The lot lines of Lots 1 to 16 inclusive are at right angles at all points of intersection.

The tie lines from the tract boundary to Lots 1 to 16 inclusive are at right angles to, or radial to, the tract boundary

TYROLEAN VILLAGE TRACT NO. 4

BEING A SUBDIVISION OF LOTS 18 AND 19 AND A PORTION OF LOT 17 OF TYROLEAN PINES TRACT NO. 2, IN THE COUNTY OF MONO, STATE OF CALIFORNIA

GORDON C. HOLMES R.C.E. 10467 BISHOP, CALIFORNIA

Area in subdiv. 0.819 acres