RECORD OF SURVEY

IN THE UNINCORPORATED TERRITORY OF THE COUNTY OF MONO,
STATE OF CALIFORNIA

RECORDED AT REQUEST OF Walsh-Forkert Civil Engineers, Inc.
AT 50 MIN. PAST 9 A.M.
VOL. 5 MAPS 125A
MONO COUNTY, CALIFORNIA
COUNTY RECORDER
FEE $5.00

CONTROL MONUMENTS

- ▲ DENOTES MONUMENT FOUND AS NOTED
- △ DENOTES 2" I.P. WITH SOUTHERN CALIFORNIA EDISON COMPANY BRASS CAP, UNLESS OTHERWISE NOTED.
- ◬ DENOTES COAST & GEODETIC SURVEY TRIANGULATION STATION, AS NOTED.

LEGEND

- ● DENOTES MONUMENT FOUND AS NOTED.
- □ DENOTES 4"x4" REDWOOD POST 4' LONG WITH METAL TAG STAMPED "RCE 7211" SET 2' IN GROUND AT PROPERTY CORNER, UNLESS OTHERWISE NOTED.
- ◎ DENOTES 2" IRON PIPE WITH BRASS CAP STAMPED "S.R.P. S.C.E.CO. R.C.E. 7211" SET FLUSH 5.00' FROM PROPERTY CORNER ALONG PROPERTY LINE, UNLESS OTHERWISE NOTED.
- ✱ DENOTES POSITION ESTABLISHED BY SINGLE PROPORTIONATE MEASUREMENT
- M/S DENOTES MOUND OF STONE.
- I.P. DENOTES IRON PIPE
- (100.00) DENOTES GRID DISTANCE
- 100.00 DENOTES GROUND DISTANCE
- ‡ DENOTES POSITION ESTABLISHED BY INTERSECTION.

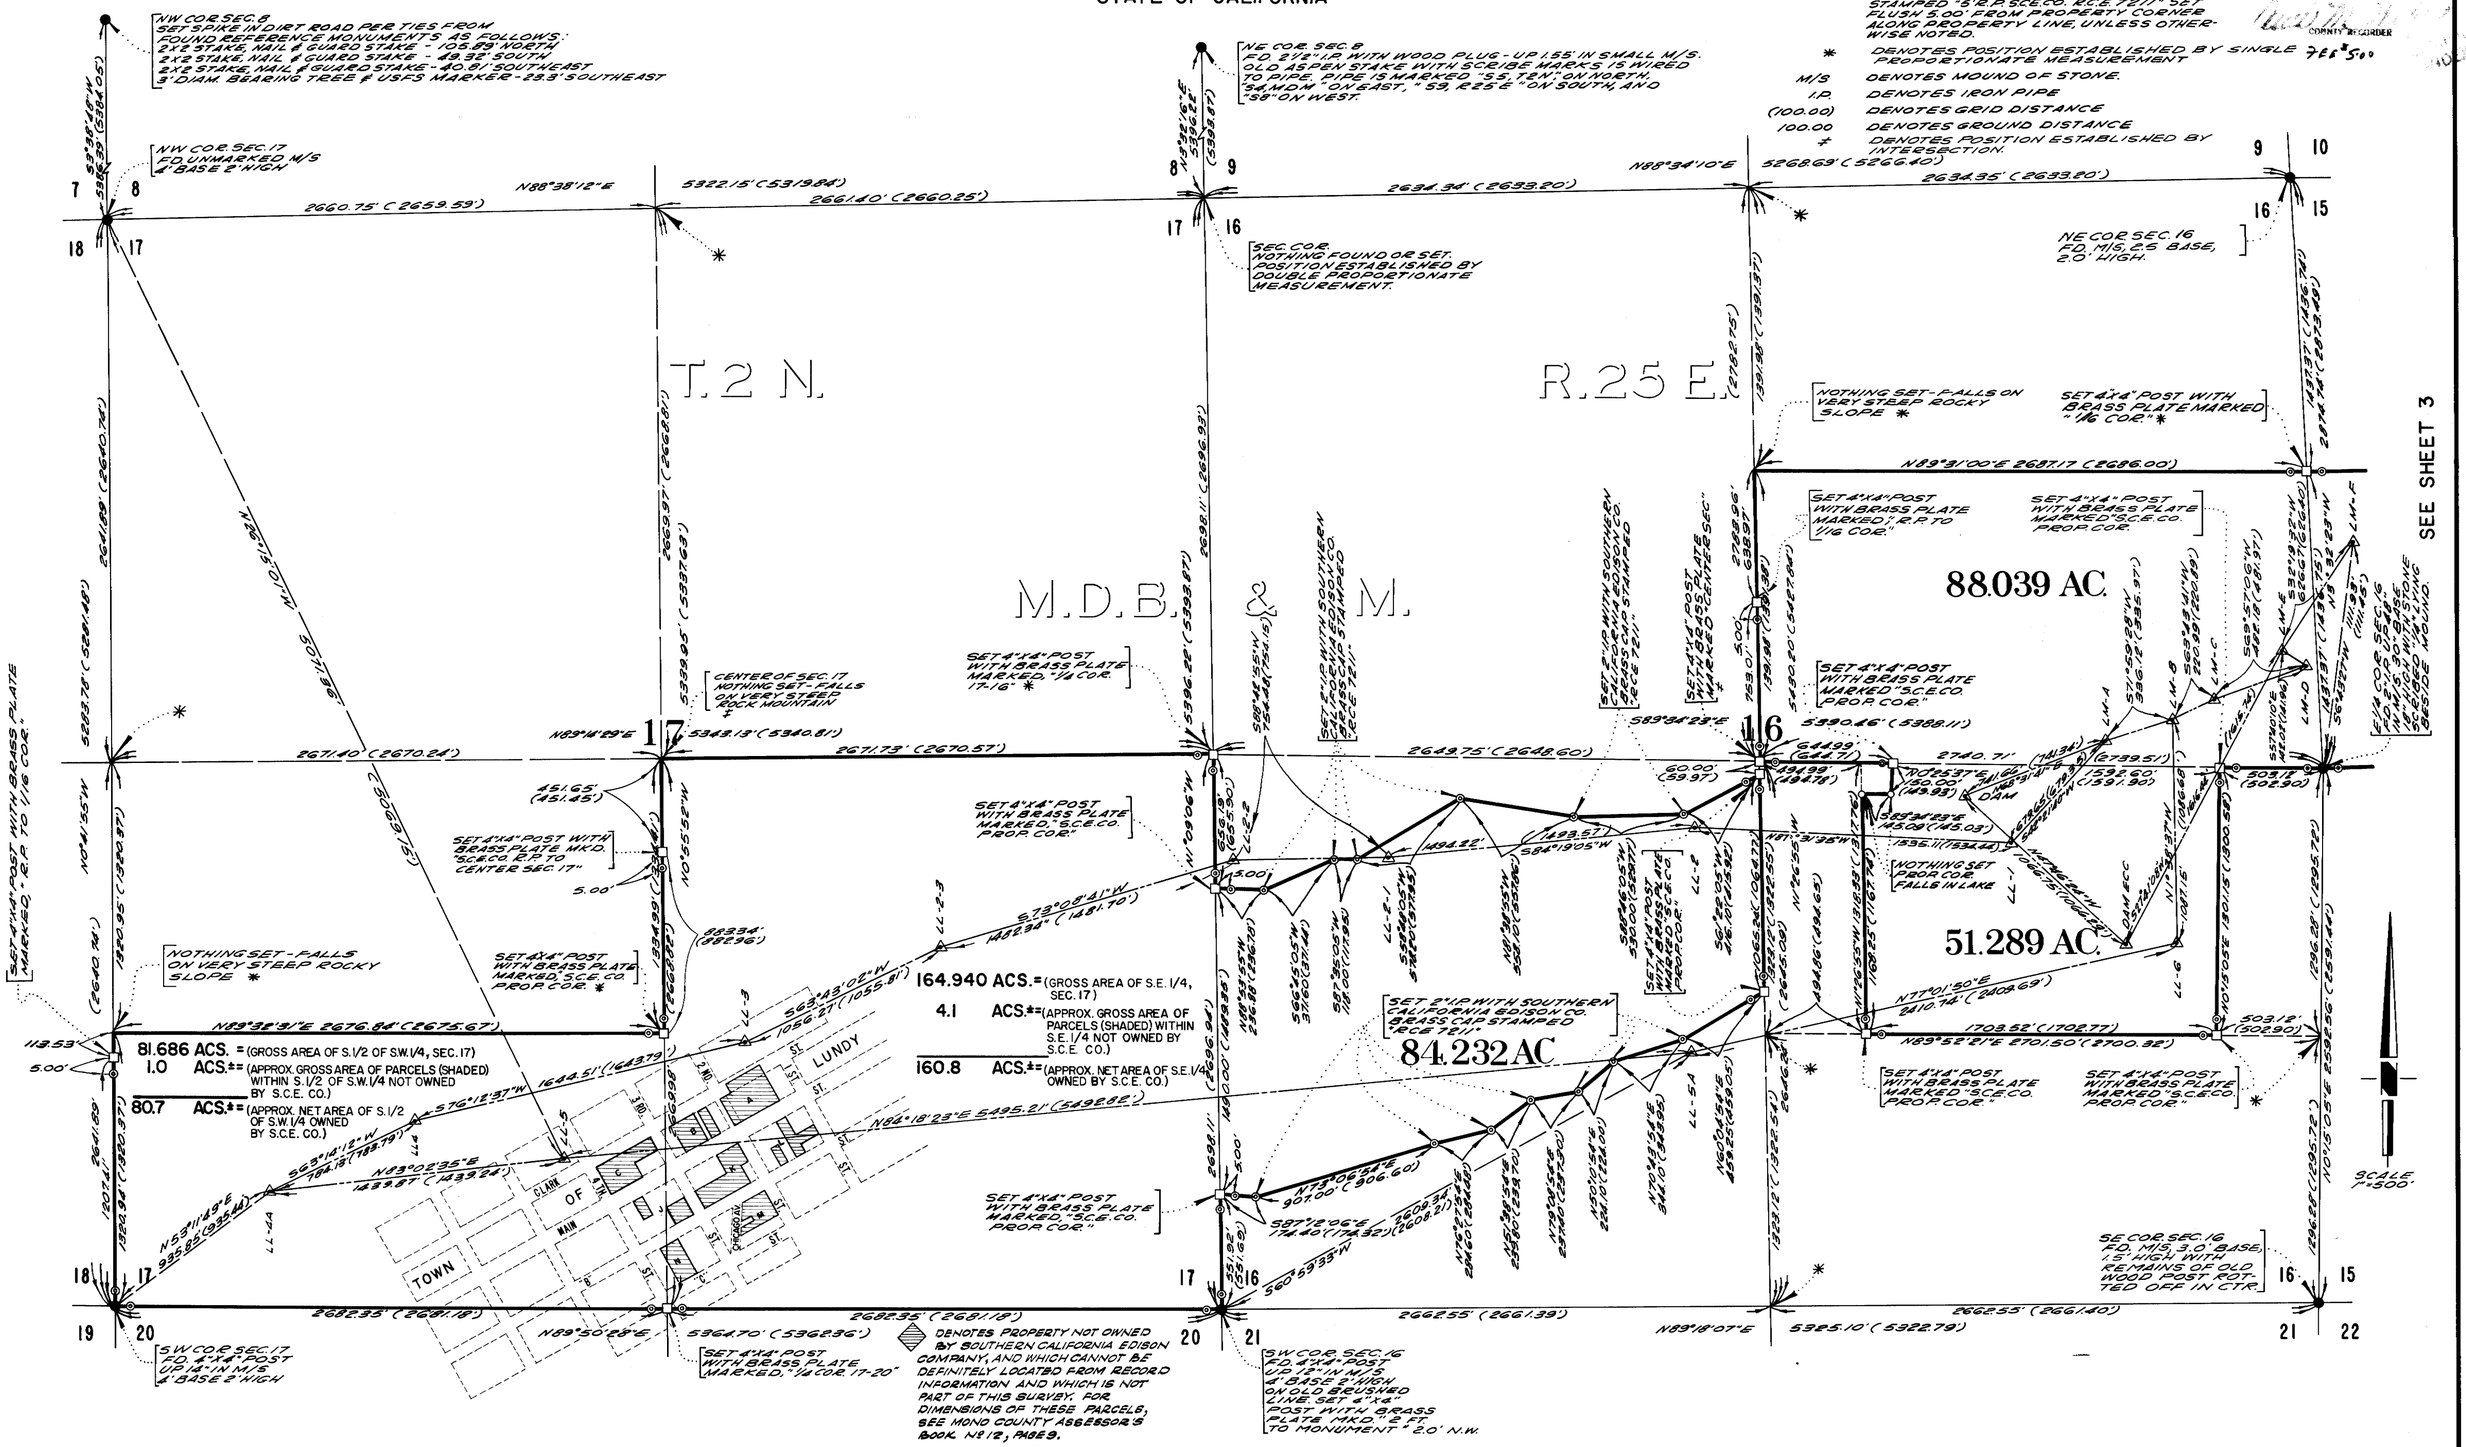

SEE SHEET 3