RECORD OF SURVEY

IN THE UNINCORPORATED TERRITORY OF THE COUNTY OF MONO,
STATE OF CALIFORNIA

RECORDED AT REQUEST OF Walsh-Forbert Civil Engineers, Inc
AT 50 MINUTES 9 A.M.
VOL 5 PMS & SURVEYS PG 1256
AUG 2 2 1988
MONO COUNTY, CALIFORNIA
COUNTY RECORDER
7868500

LEGEND

- ● DENOTES MONUMENT FOUND AS NOTED
- □ DENOTES 4"x4" REDWOOD POST 4' LONG WITH METAL TAG STAMPED "R.C.E. 7211" SET 2' IN GROUND AT PROPERTY CORNER, UNLESS OTHERWISE NOTED.
- ◎ DENOTES 2" IRON PIPE WITH BRASS CAP STAMPED "S. I.R.P. S.C.E.CO. R.C.E. 7211" SET FLUSH 5.00' FROM PROPERTY CORNER ALONG PROPERTY LINE, UNLESS OTHERWISE NOTED.
- * DENOTES POSITION ESTABLISHED BY SINGLE PROPORTIONATE MEASUREMENT
- M/S DENOTES MOUND OF STONE
- I.P. DENOTES IRON PIPE
- (100.00) DENOTES GRID DISTANCE
- 100.00 DENOTES GROUND DISTANCE
- ‡ DENOTES POSITION ESTABLISHED BY INTERSECTION.

CONTROL MONUMENTS

- ▲ DENOTES MONUMENT FOUND AS NOTED
- △ DENOTES 2" I.P. WITH SOUTHERN CALIFORNIA EDISON COMPANY BRASS CAP, UNLESS OTHERWISE NOTED.
- ◬ DENOTES U.S. COAST & GEODETIC SURVEY TRIANGULATION STATION, AS NOTED.

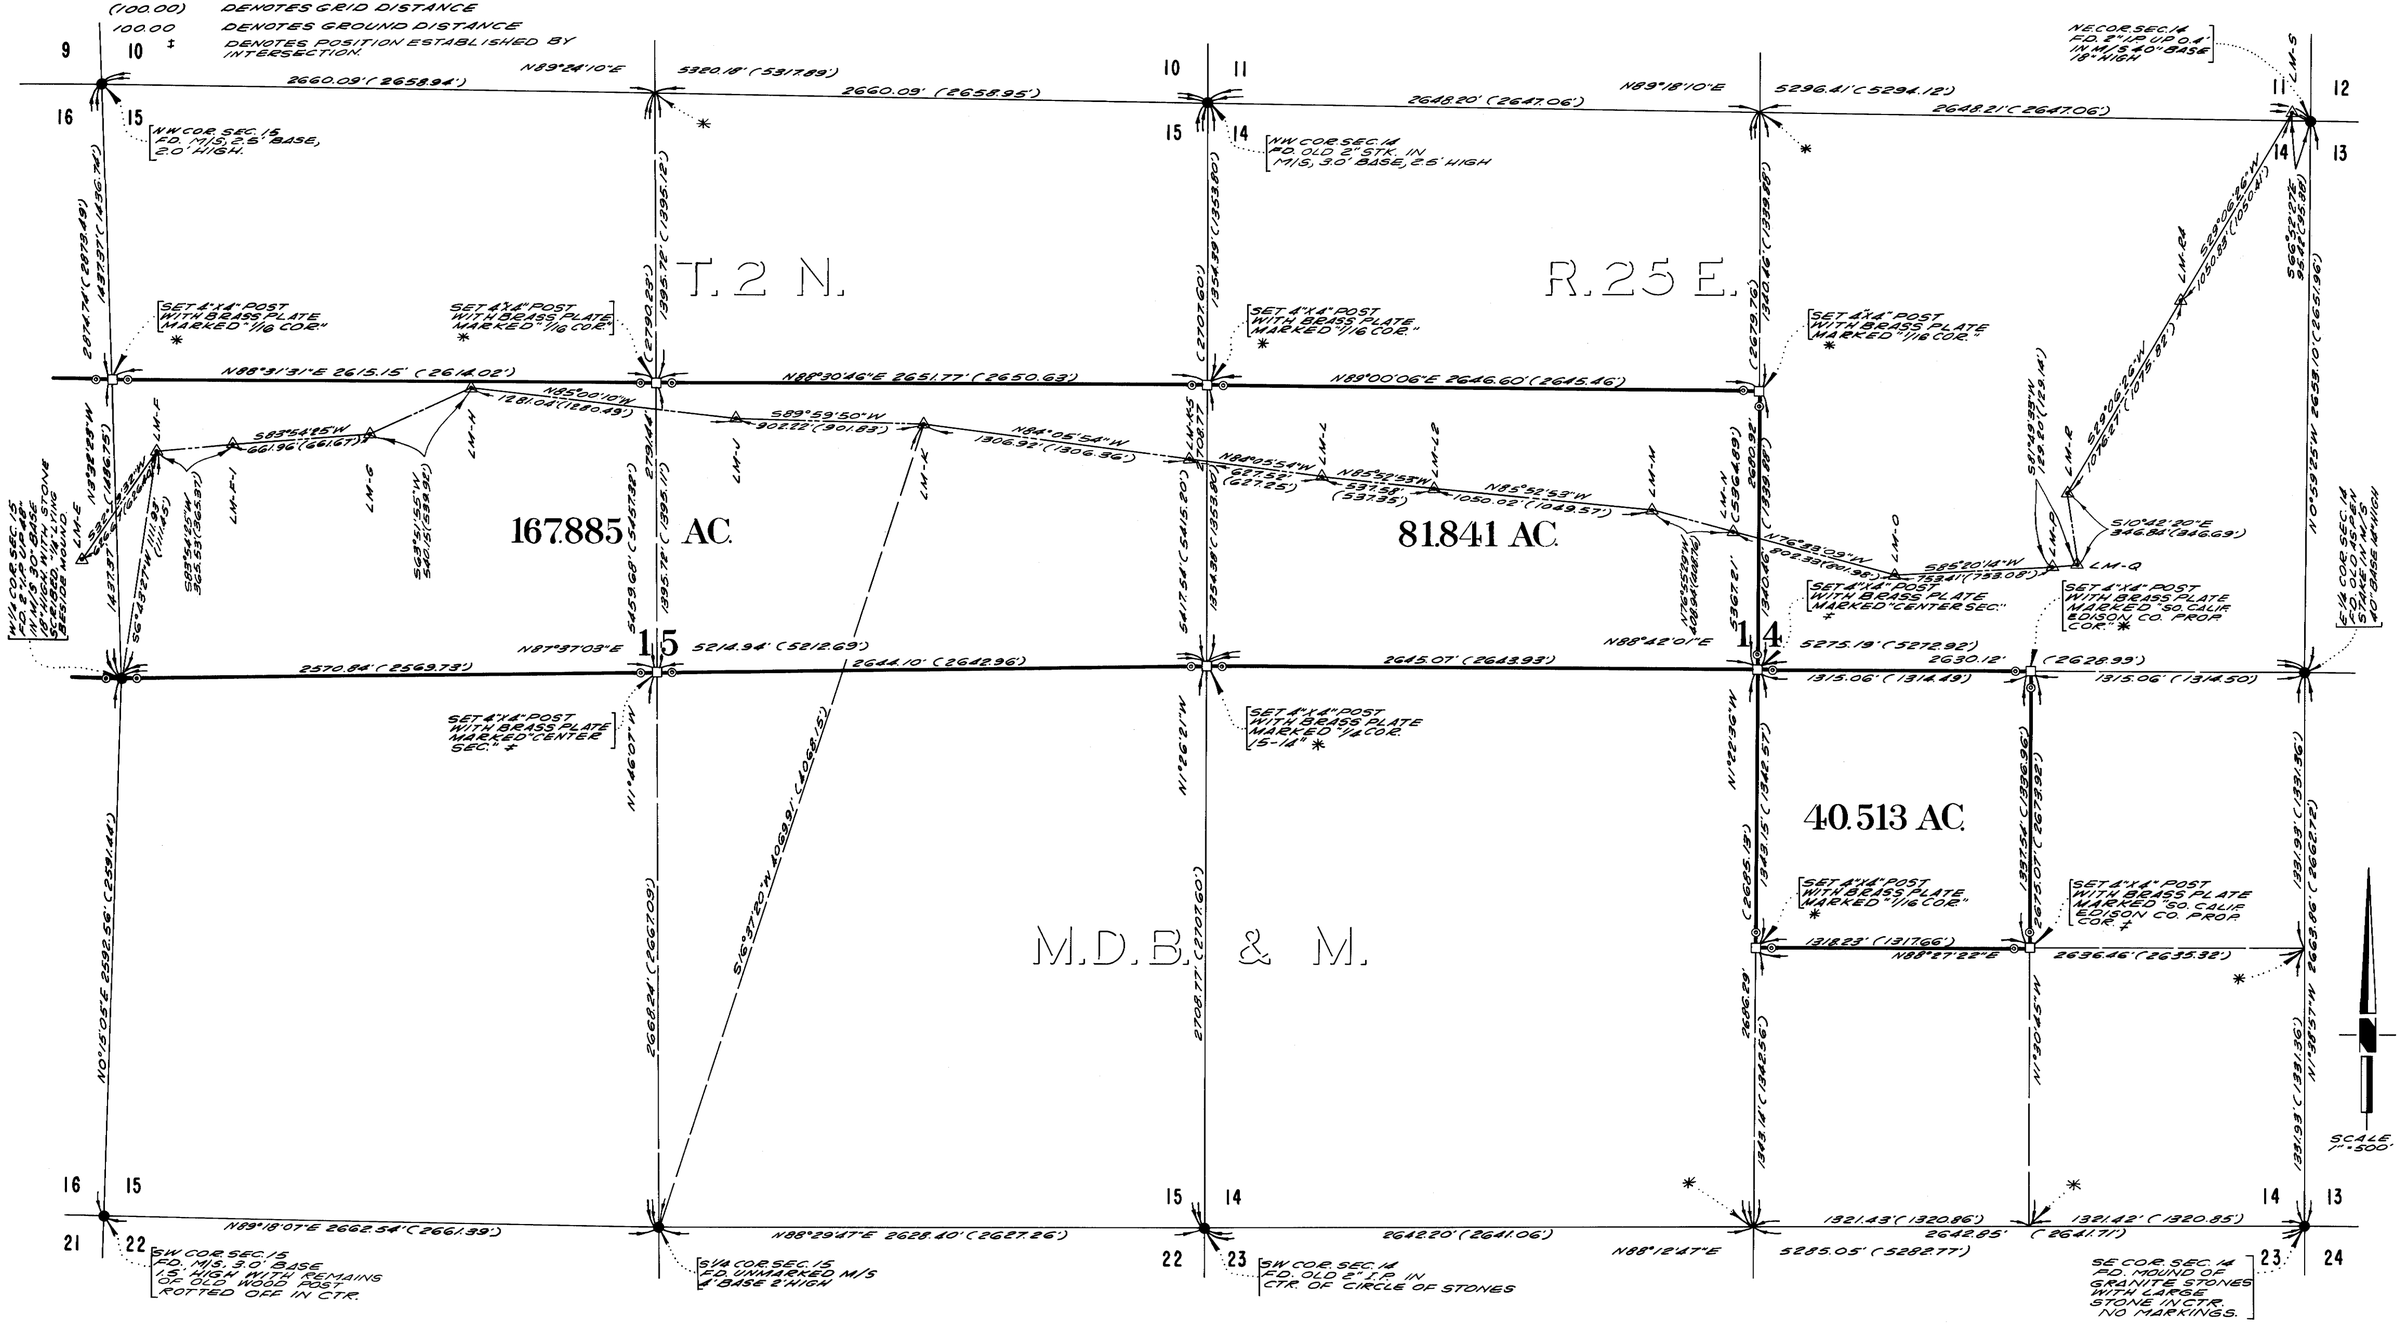

SEE SHEET 2

SEE SHEET 4