RECORD OF SURVEY

IN THE UNINCORPORATED TERRITORY OF THE COUNTY OF MONO,
STATE OF CALIFORNIA

RECORDED AT REQUEST OF
Walsh Forkert Civil Engineers, Inc.
AT 50 MIN. PAST 9 A. M
VOL. 5 OFFICIAL RECORDS, PG 125C
AUG 1 1968
MONO COUNTY, CALIFORNIA
COUNTY RECORDER
Fee $5.00

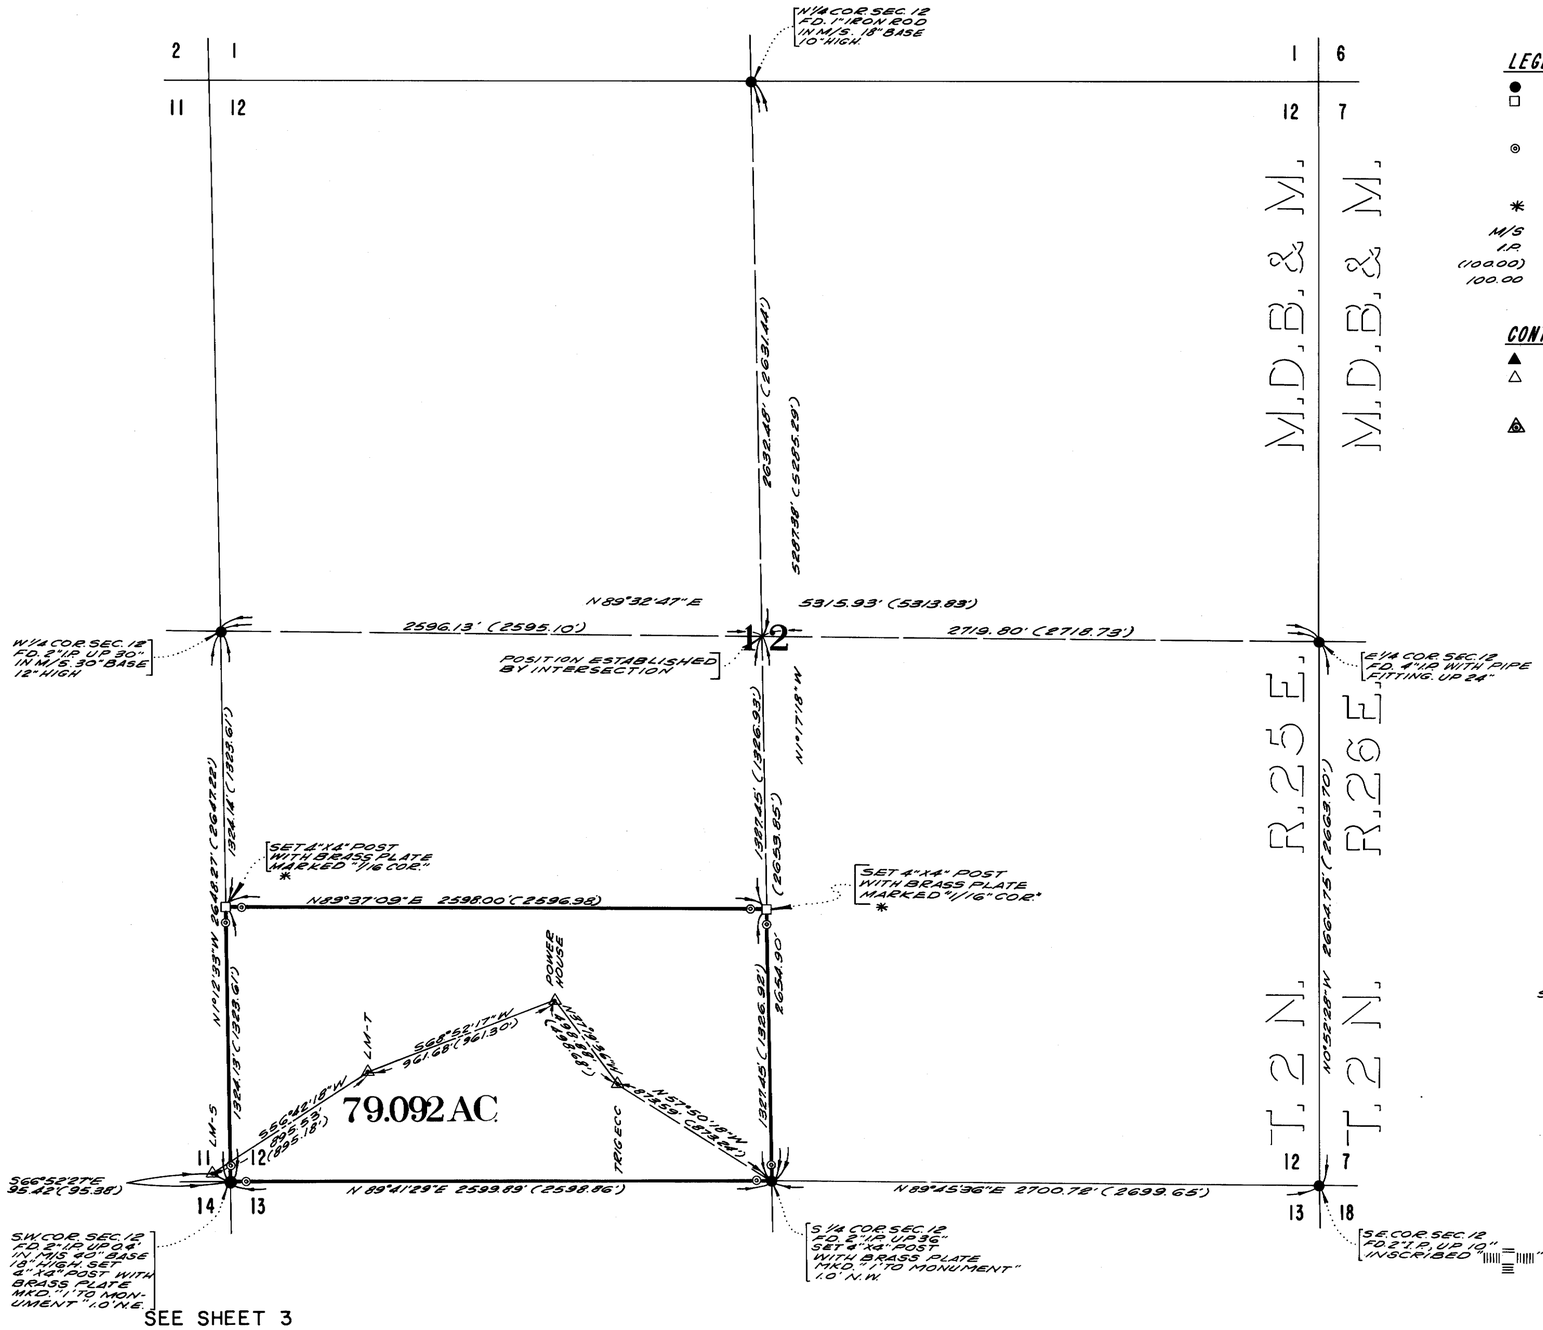

LEGEND

- ● DENOTES MONUMENT FOUND AS NOTED
- □ DENOTES 4"X4" REDWOOD POST 4' LONG WITH METAL TAG STAMPED "R.C.E. 7211" SET 2' IN GROUND AT PROPERTY CORNER, UNLESS OTHERWISE NOTED
- ◎ DENOTES 2" IRON PIPE WITH BRASS CAP STAMPED "5' R.P. S.C.E. CO. R.C.E. 7211" SET FLUSH 5.00' FROM PROPERTY CORNER ALONG PROPERTY LINE, UNLESS OTHERWISE NOTED.
- ✱ POSITION ESTABLISHED BY SINGLE PROPORTIONATE MEASUREMENT.
- M/S DENOTES MOUND OF STONE
- I.P. DENOTES IRON PIPE
- (100.00) DENOTES GRID DISTANCE
- 100.00 DENOTES GROUND DISTANCE

CONTROL MONUMENTS

- ▲ DENOTES MONUMENT FOUND AS NOTED
- △ DENOTES 2" I.P. WITH SOUTHERN CALIFORNIA EDISON COMPANY BRASS CAP, UNLESS OTHERWISE NOTED.
- DENOTES U.S. COAST & GEODETIC SURVEY TRIANGULATION STATION, AS NOTED.

SEE SHEET 3

August 1, 29