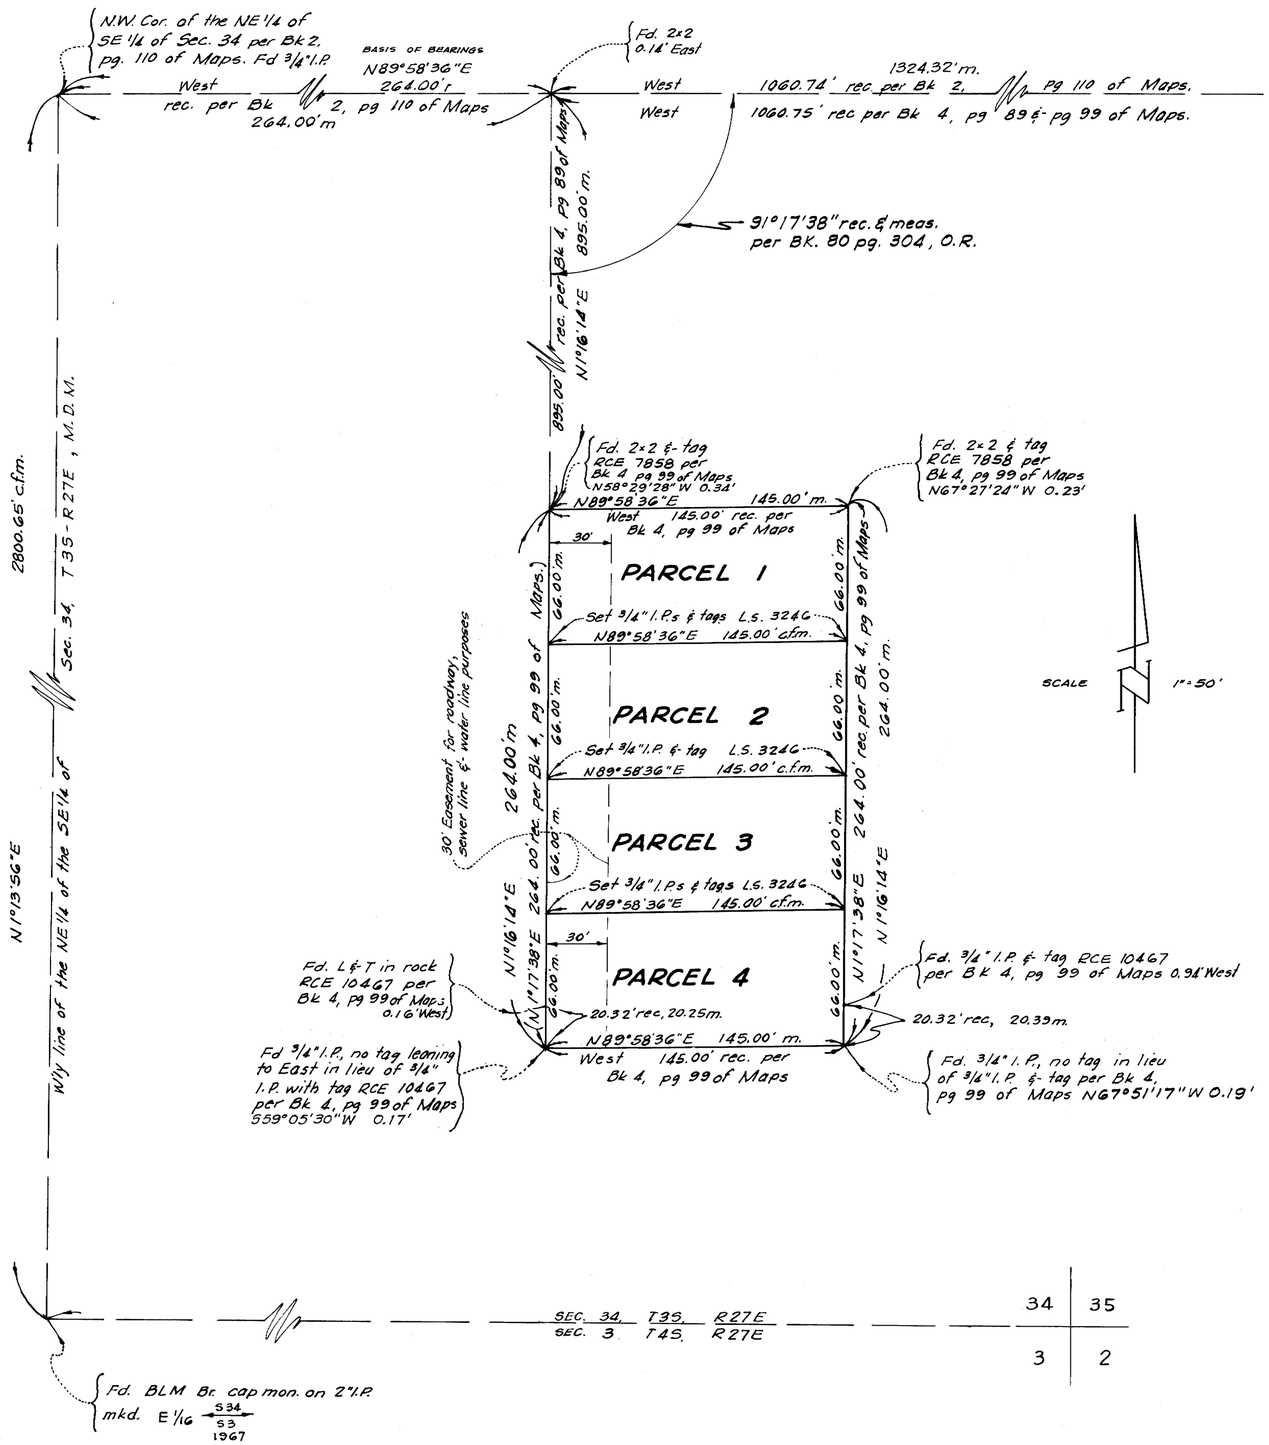

SURVEYOR'S CERTIFICATE

This map correctly represents a survey made under my direction in conformance with the requirements of the Land Surveyor's Act at the request of Ray M. Swenson in October, 1967.

L.S. 3246

COUNTY SURVEYOR'S CERTIFICATE

This map has been examined for conformance with the requirements of the Land Surveyor's Act this____ day of _____, 196_.

COUNTY SURVEYOR - MONO COUNTY

PLANNING COMMISSION'S CERTIFICATE

I hereby certify that this land division map was approved by the Mono County Planning Commission on 13th day of August, 1968

CHAIRMAN OF THE MONO COUNTY PLANNING COMMISSION

RECORDER'S CERTIFICATE

Filed for record this 5th day of September, 1968, at 10:30A.M. in Book 5 of Maps at page 128 at the request of Williamson & Schmid.

COUNTY RECORDER - MONO COUNTY

BASIS OF BEARINGS

The bearing of the line from the 1/4 cor. of Sec. 34 & 35 to the NW cor. of the NE 1/4 of the SE 1/4 of Sec. 34 was calculated and measured from a previous survey and established from a solar observation in that survey and was used for the basis of bearings for this map.

RECORD OF SURVEY

OF A PORTION OF THE NE 1/4 OF THE SE 1/4 OF SECTION 34, T 3S, R 27E, MDM IN THE COUNTY OF MONO, STATE OF CALIFORNIA

WILLIAMSON & SCHMID
CIVIL ENGINEERS & LAND SURVEYORS
MAMMOTH LAKES, CALIF.

NOVEMBER, 1967
SCALE 1"=50'

M67-531