Maps 6 page 1

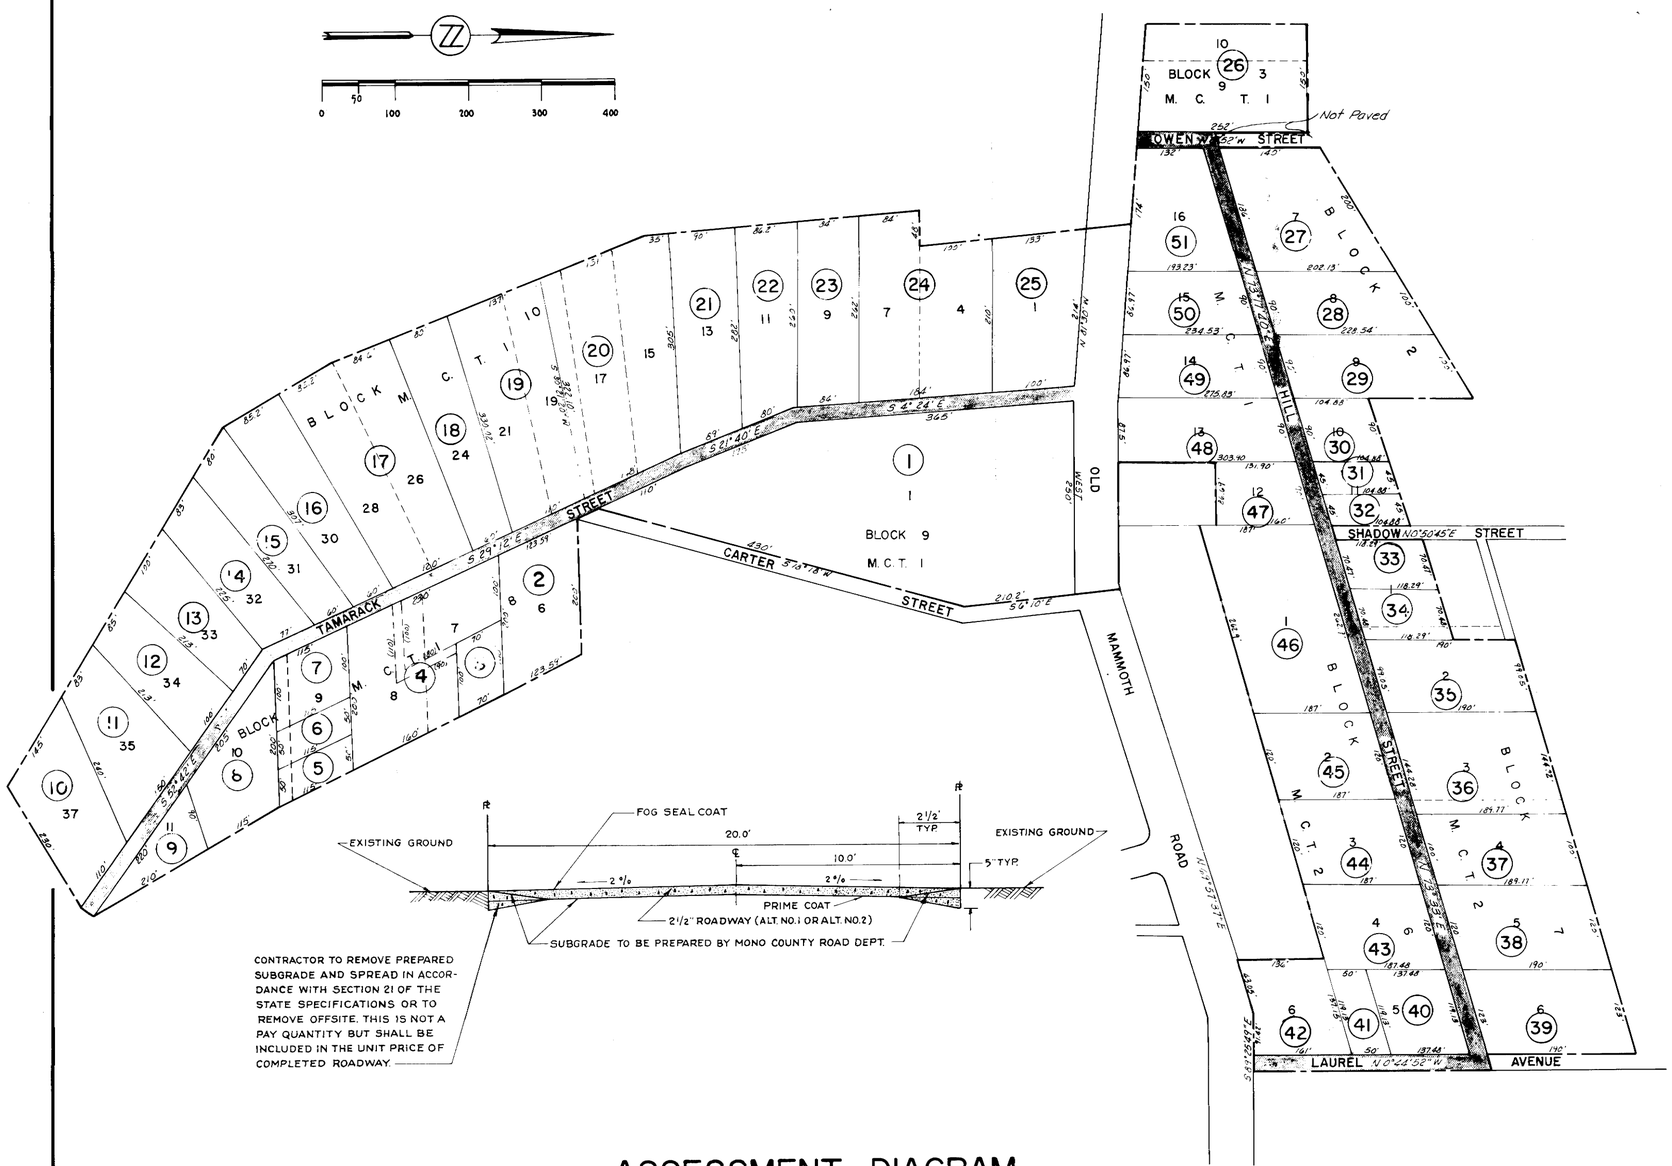

ASSESSMENT DIAGRAM

MAMMOTH CAMP TRACT NO. 1 & NO. 2 ASSESSMENT DISTRICT

MONO COUNTY CALIFORNIA

This is not a survey. The information shown hereon has been compiled from public records and information

(71) Indicates assigned assessment numbers for this assessment district.

Indicates streets to be paved.

FILED IN THE OFFICE OF THE CLERK OF THE BOARD OF SUPERVISORS THIS 3rd DAY OF September, 1968.

Ann M Webb
CLERK OF THE BOARD OF SUPERVISORS
COUNTY OF MONO, STATE OF CALIFORNIA

RECORDED IN THE OFFICE OF THE COUNTY SURVEYOR THIS 3rd DAY OF Sept., 1968.

Fred P. Garner
COUNTY SURVEYOR, COUNTY OF MONO
STATE OF CALIFORNIA

THE ASSESSMENTS SHOWN ON THIS ASSESSMENT DIAGRAM WERE CONFIRMED AND LEVIED BY THE BOARD OF SUPERVISORS, COUNTY OF MONO, ON THE 1st DAY OF Oct., 1968, AND SAID ASSESSMENT DIAGRAM WAS RECORDED IN THE OFFICE OF THE COUNTY SURVEYOR OF SAID COUNTY ON THE 1st DAY OF Oct., 1968. REFERENCE IS MADE TO SAID ASSESSMENT ROLL FOR THE EXACT AMOUNT OF EACH ASSESSMENT LEVIED AGAINST EACH PARCEL OF LAND SHOWN ON THIS ASSESSMENT DIAGRAM.

Ann M Webb
CLERK OF THE BOARD OF SUPERVISORS
COUNTY OF MONO, STATE OF CALIFORNIA

1256

FILED THIS 3rd DAY OF Oct., 1968 AT THE HOUR OF 4:45 O'CLOCK P.M. IN BOOK 6 PAGE 1 OF MAPS OF ASSESSMENT DISTRICTS IN THE OFFICE OF THE COUNTY RECORDER OF THE COUNTY OF MONO, STATE OF CALIFORNIA.

Ann M Webb
COUNTY RECORDER OF THE COUNTY OF MONO,
STATE OF CALIFORNIA

PREPARED BY
JENNINGS ENGINEERING CO.
4419 VAN NUYS BLVD. SUITE 200
SHERMAN OAKS, CALIFORNIA 91403
CR. 4-5272