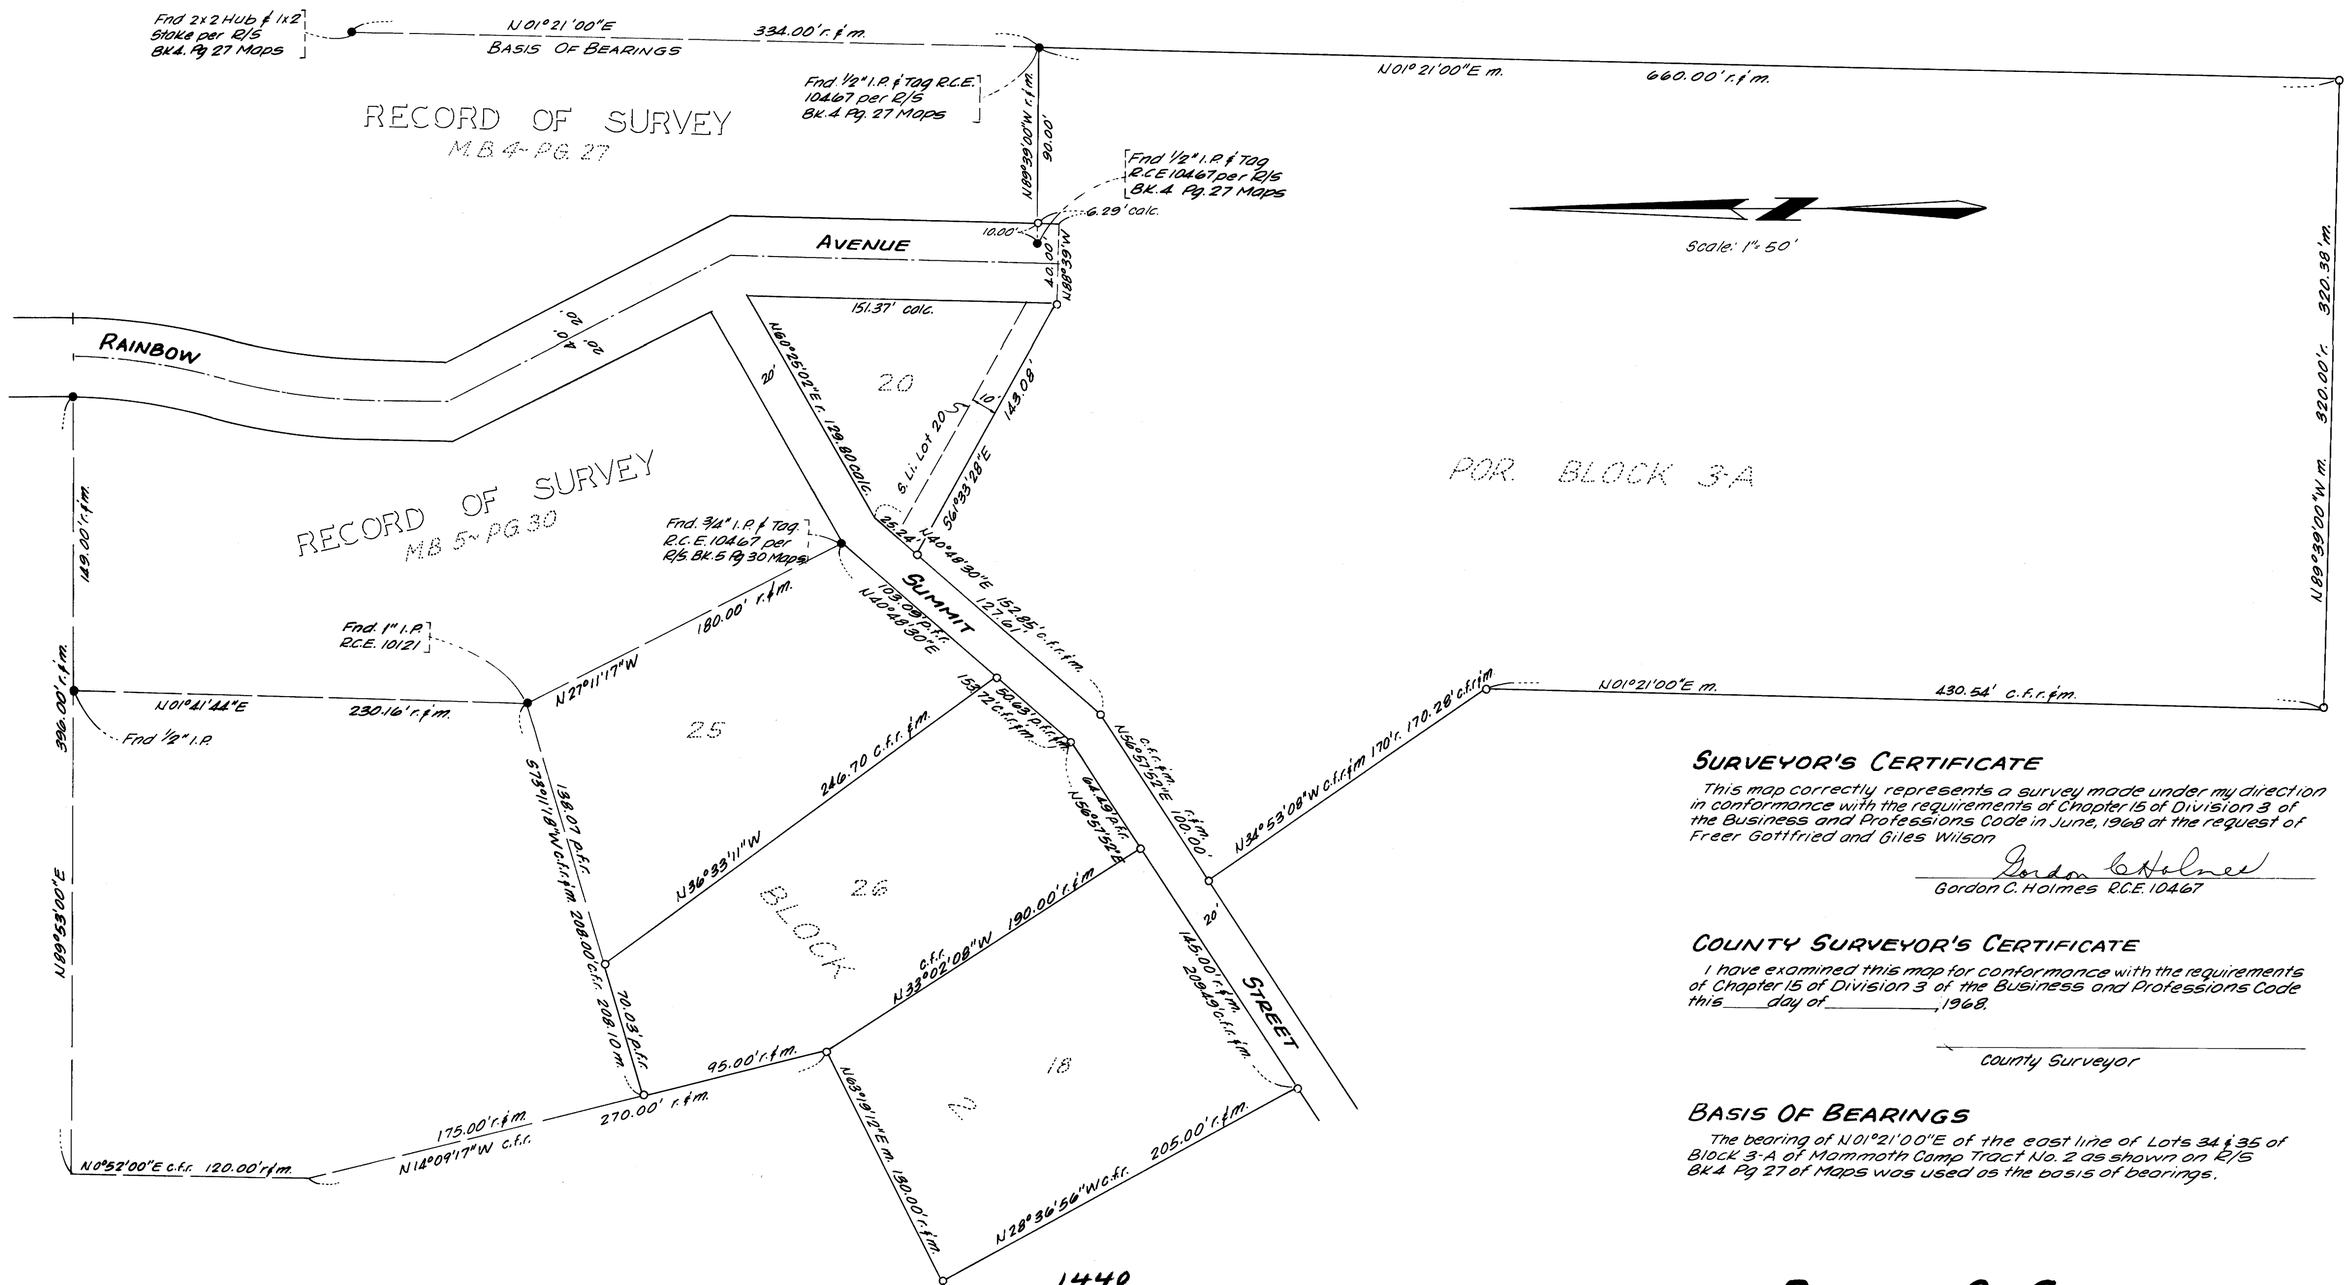

SURVEYOR'S CERTIFICATE

This map correctly represents a survey made under my direction in conformance with the requirements of Chapter 15 of Division 3 of the Business and Professions Code in June, 1968 at the request of Freer Gottfried and Giles Wilson

Gordon C. Holmes

Gordon C. Holmes R.C.E. 10467

COUNTY SURVEYOR'S CERTIFICATE

I have examined this map for conformance with the requirements of Chapter 15 of Division 3 of the Business and Professions Code this ____ day of _____, 1968.

_____
County Surveyor

BASIS OF BEARINGS

The bearing of N01°21'00"E of the east line of Lots 34 & 35 of Block 3-A of Mammoth Camp Tract No. 2 as shown on R/S Bk 4 Pg 27 of Maps was used as the basis of bearings.

RECORD OF SURVEY

IN MAMMOTH CAMP TRACT NO. 2 IN THE COUNTY OF MONO, STATE OF CALIFORNIA

COUNTY RECORDER'S CERTIFICATE

Filed for record this 17th day of October 1968 at 2:20 P.M. in Book 6 of Maps at Page 4 at the request of Gordon C. Holmes

Anne M. Webb
County Recorder

MONUMENT NOTE

- ● Indicates a found point as noted.
- ○ Indicates a 3/4" I.P. & Tag set.

Note:

This is not a division of land except for the 10.00' strip adjoining Lot 20 which shall be deeded to the owner of Lot 20 in exchange for the additional 10.00' of R/W required for Rainbow Avenue.