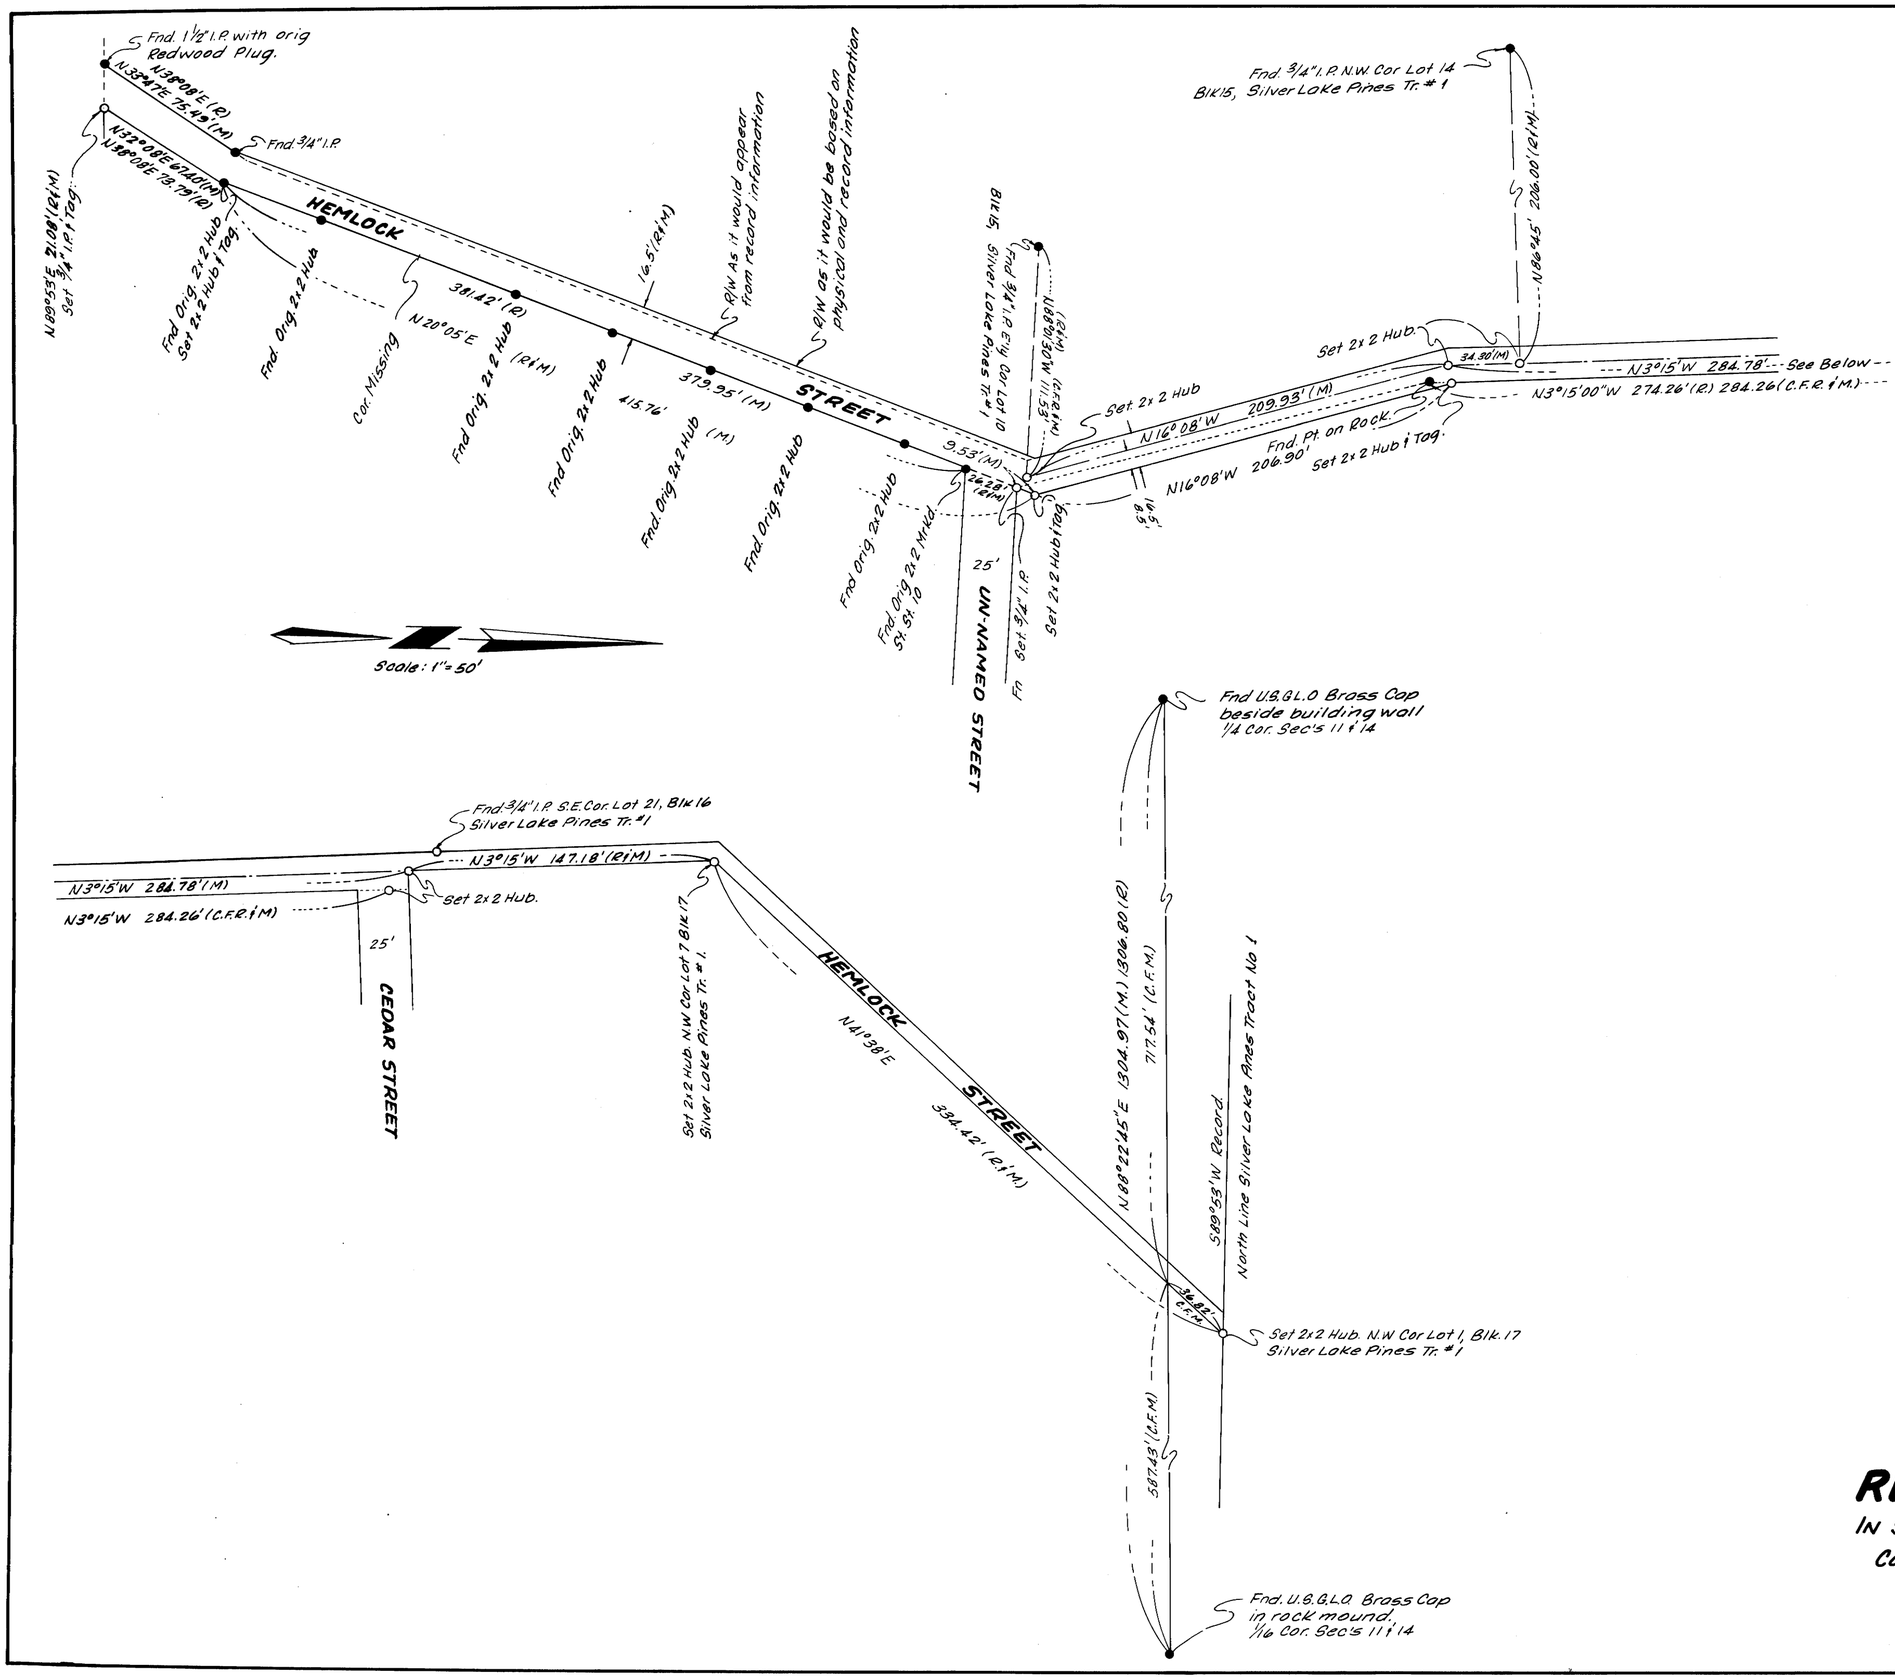

SURVEYOR'S CERTIFICATE

This map correctly represents a survey made under my direction in conformance with the requirements of Chapter 15 of Division 3 of the Business and Professions Code in September and October, 1966 at the request of George Conn.

Gordon C. Holmes

Gordon C. Holmes R.C.E. 10467

COUNTY SURVEYOR'S CERTIFICATE

I have examined this map for conformance with the requirements of Chapter 15 of Division 3 of the Business and Professions Code this ____ day of _____ 1967.

County Surveyor

1442

COUNTY RECORDER'S CERTIFICATE

Filed for record this 17 day of Oct., 1968 at 2:20 P.M. in Book 6 of Maps at Page 6 at the request of Gordon C. Holmes.

County Recorder

BASIS OF BEARINGS

The bearing of N20°05'E on the easterly line of Hemlock Street as shown on the map of Silver Lake Pines Tract No. 1 was used as the basis of bearings of this map.

MONUMENT NOTE

- ● Indicates a found point as noted.
- ○ Indicates a set point as noted.

RECORD OF SURVEY

IN SILVER LAKE PINES TRACTS 1 AND 3

COUNTY OF MONO, STATE OF CALIF.

GORDON C. HOLMES, BISHOP, CALIF.

SHEET 1 OF 1 SHEET