SCALE: 1" = 50'

SHEET 1 OF 1 SHEETS

PARCEL MAP NO.

IN THE COUNTY OF MONO
STATE OF CALIFORNIA

BEING A DIVISION OF A PORTION THE WEST 1/2 OF THE NORTH-EAST 1/4 OF SECTION 33, TOWNSHIP 3 SOUTH, RANGE 27 EAST M.D.B. & M.

ENGINEERS CERTIFICATE

THIS MAP WAS PREPARED UNDER MY DIRECTION AND WAS COMPILED FROM RECORD DATA IN CONFORMANCE WITH THE REQUIREMENTS OF THE SUBDIVISION MAP ACT AT THE REQUEST OF MAMMOTH SLOPES DEVELOPMENT CO. IN OCTOBER 1968; I HEREBY CERTIFY THAT IT CONFORMS TO THE APPROVED TENTATIVE MAP AND THE CONDITIONS OF APPROVAL THEREOF; THAT ALL PROVISIONS OF APPLIABLE STATE LAW AND LOCAL ORDINANCES HAVE BEEN COMPLIED WITH.

Donald Miller

DONALD MILLER R.C.E. 15360

BASIS OF BEARINGS

THE BEARING N. 23°55'28"W. OF THE CENTER LINE OF MAMMOTH SLOPES DRIVE, RECORDED IN BOOK 5 PG. 111 TO 111-D INCLUSIVE OF MAPS, RECORDS OF MONO COUNTY, WAS TAKEN AS THE BASIS OF BEARINGS SHOWN ON THIS MAP.

DIRECTOR OF PLANNING CERTIFICATE

THE PLANNING COMMISSION OF THE COUNTY OF MONO, STATE OF CALIFORNIA DID ON THIS 12TH DAY OF Nov. 1968, ACKNOWLEDGED THAT THIS MAP IS IN ACCORD WITH THE FILED AND APPROVED TENTATIVE PARCEL MAP.

~~DIRECTOR~~ OF PLANNING

COUNTY SURVEYOR'S CERTIFICATE

THIS MAP HAS BEEN EXAMINED THIS _____ DAY OF _____ 1968, FOR CONFORMANCE WITH THE REQUIREMENTS OF SECTION 11575 OF THE SUBDIVISION MAP ACT.

COUNTY SURVEYOR

No. 1715

COUNTY RECORDER'S CERTIFICATE

FILED FOR RECORD THIS 12TH DAY OF Nov. 1968, AT 2:30 P. M. IN BOOK 6 PAGE 9 AT THE REQUEST OF William H. Allen, Jr.
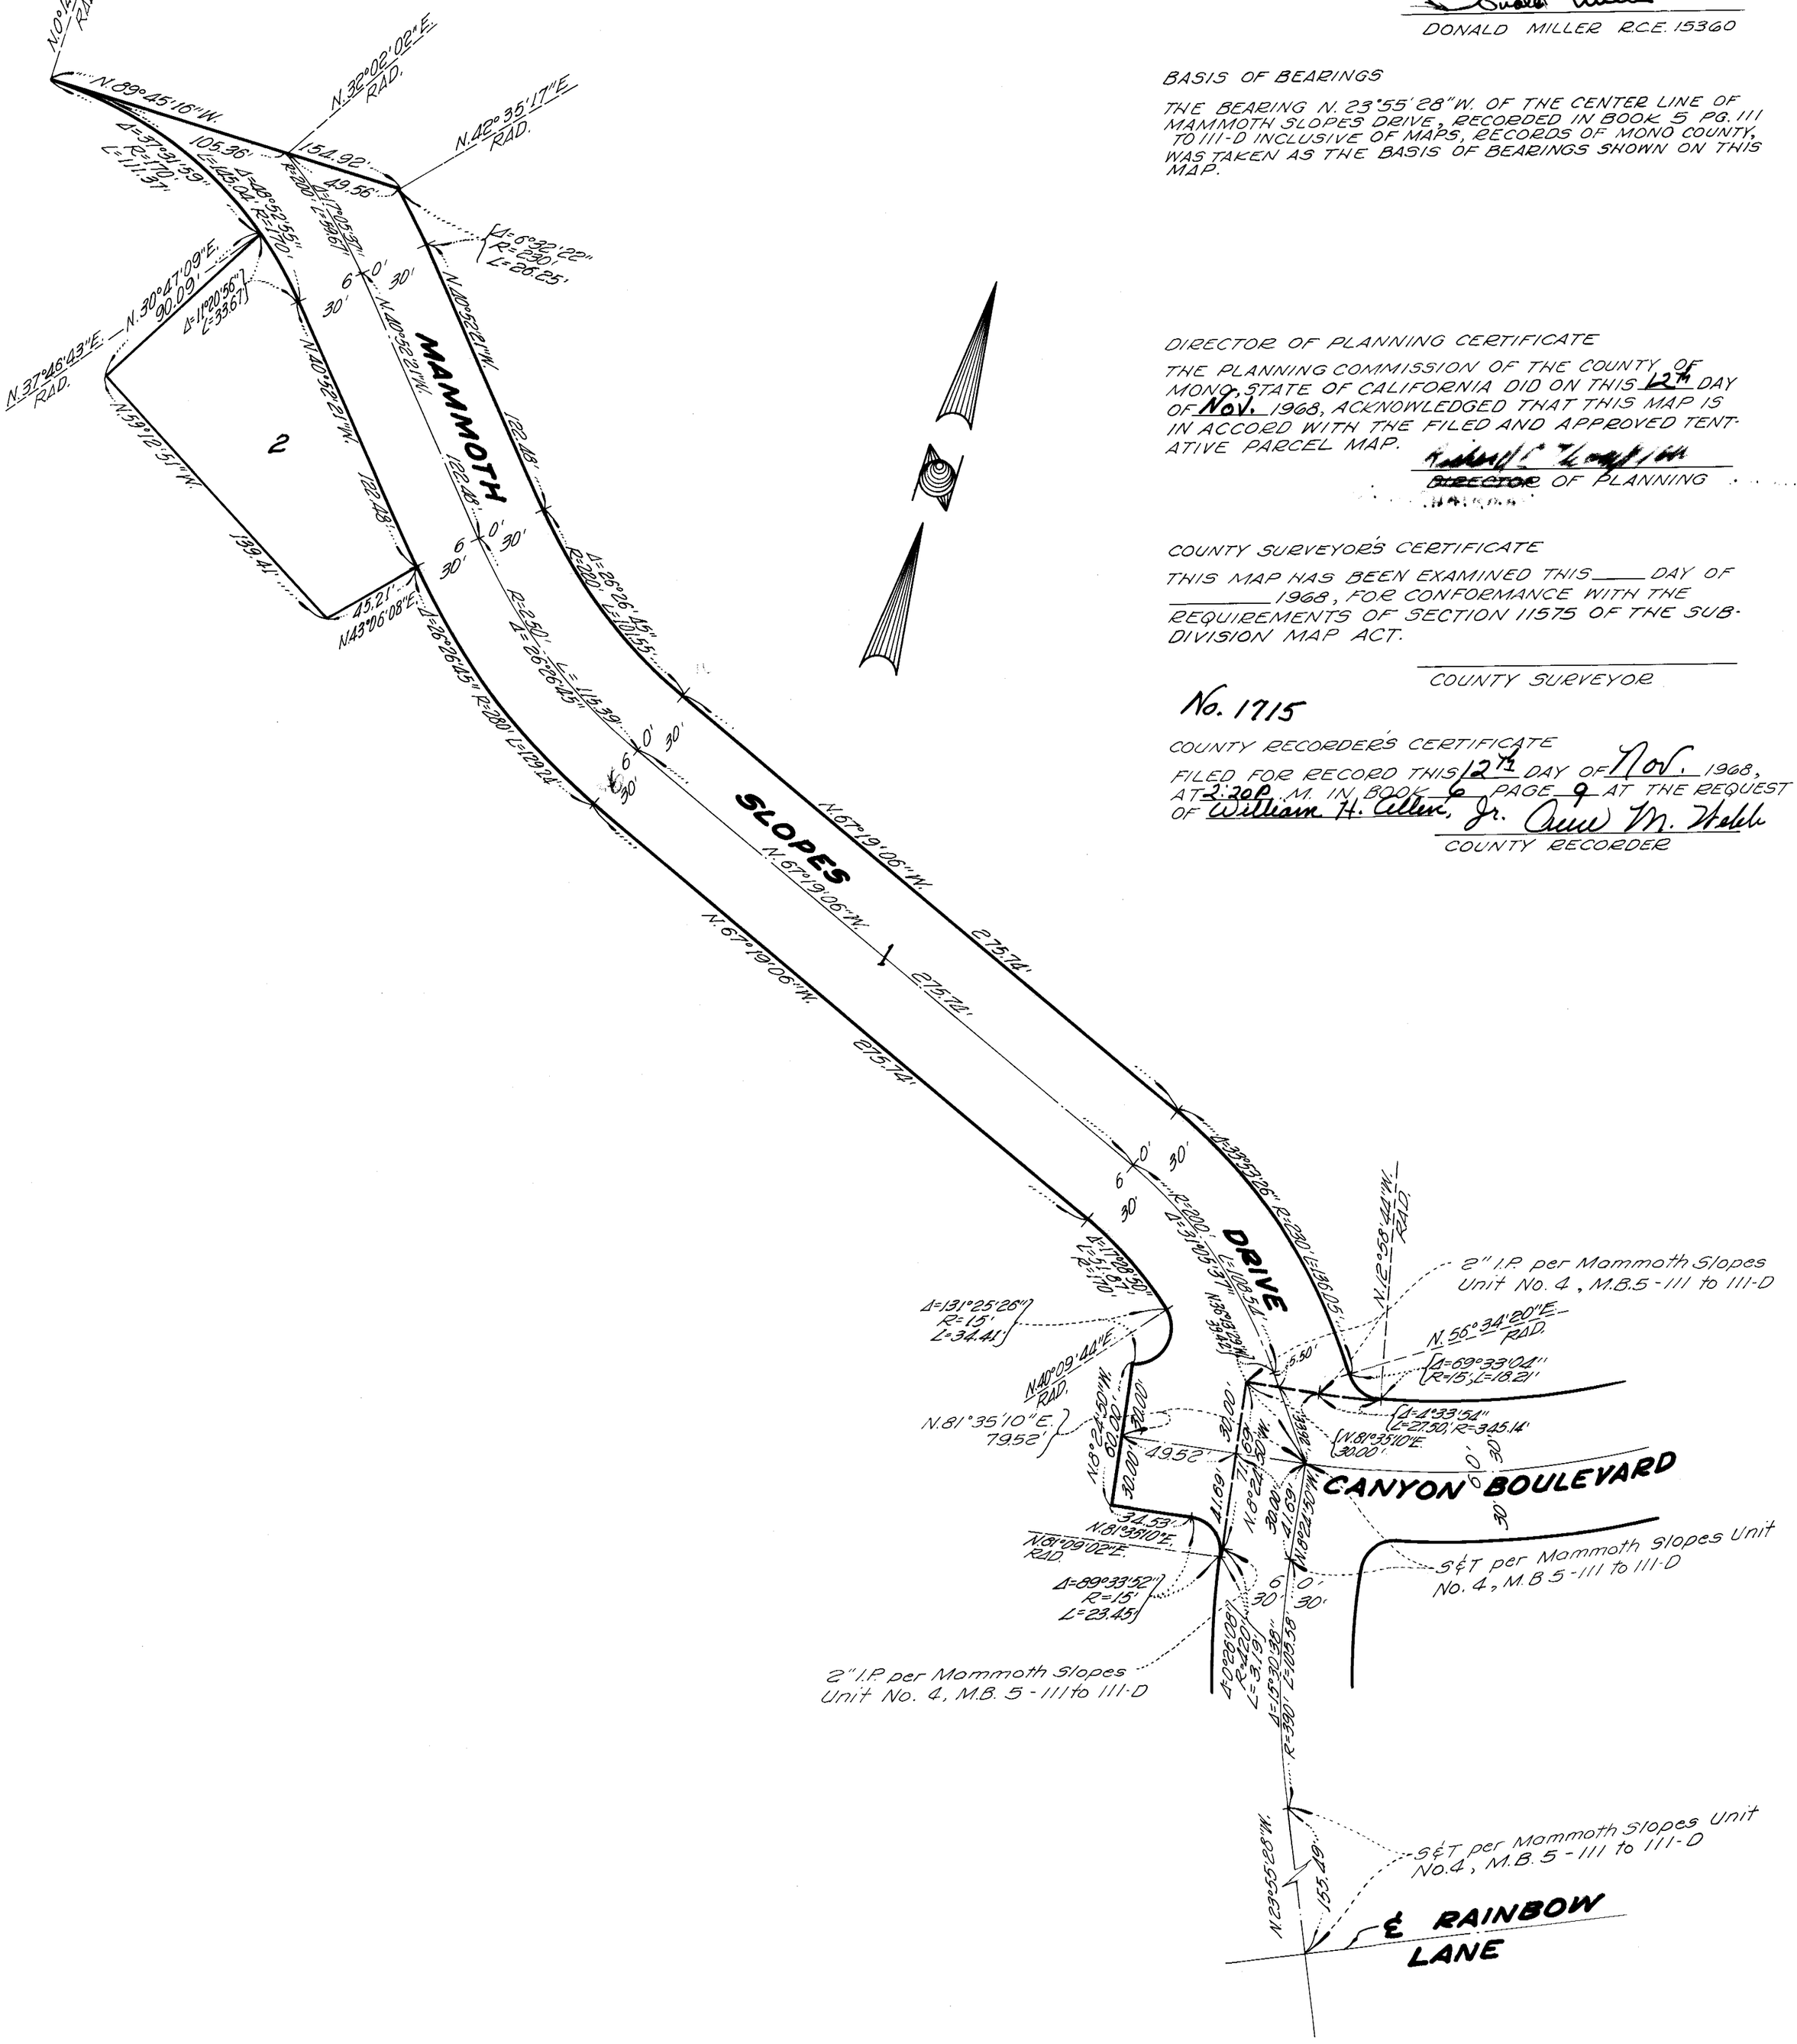
COUNTY RECORDER