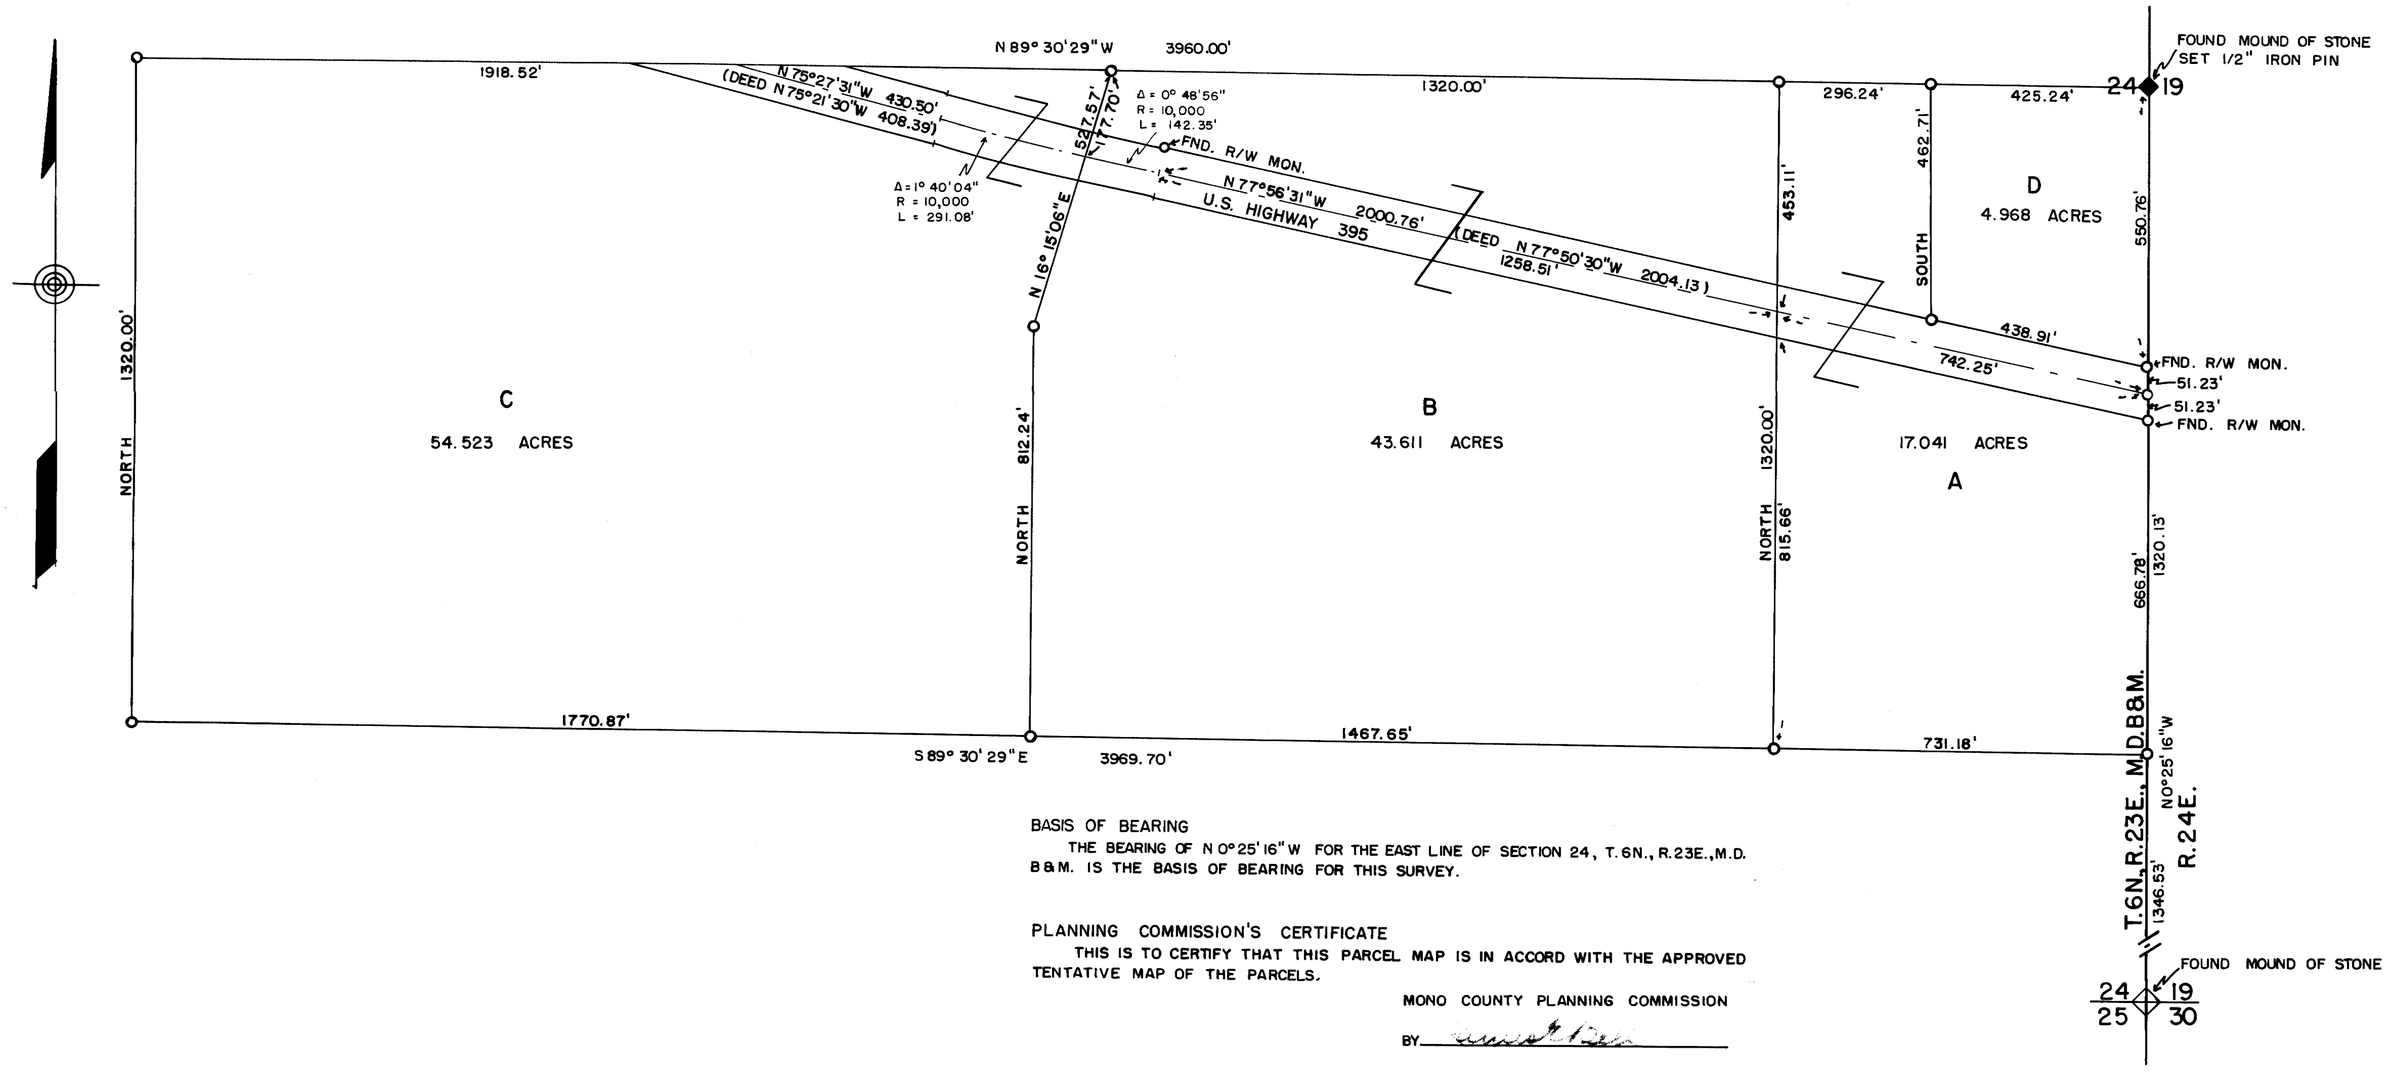

BASIS OF BEARING

THE BEARING OF N 0°25'16" W FOR THE EAST LINE OF SECTION 24, T.6N., R.23E., M.D. B&M. IS THE BASIS OF BEARING FOR THIS SURVEY.

PLANNING COMMISSION'S CERTIFICATE

THIS IS TO CERTIFY THAT THIS PARCEL MAP IS IN ACCORD WITH THE APPROVED TENTATIVE MAP OF THE PARCELS.

MONO COUNTY PLANNING COMMISSION

BY _____

COUNTY SURVEYOR'S CERTIFICATE

THIS MAP HAS BEEN EXAMINED FOR CONFORMANCE WITH THE REQUIREMENTS OF THE LAND SURVEYOR'S ACT THIS ___ DAY OF _____ 1968.

_____

COUNTY SURVEYOR

2000

RECORDER'S CERTIFICATE

FILED FOR RECORD THIS 4th DAY OF December, 1968 AT 4:55 P. M. IN BOOK 6 OF Maps ON PAGE 11, AT THE REQUEST OF Glenn O'Hara

Ann M. Webb

COUNTY RECORDER

SURVEYOR'S CERTIFICATE

THIS MAP CORRECTLY REPRESENTS A SURVEY MADE BY ME IN CONFORMANCE WITH THE REQUIREMENTS OF THE LAND SURVEYOR'S ACT ON OCTOBER 17, 1968, AT THE REQUEST OF GLENN O'HARA.

Walter G. Reid

WALTER G. REID R.C.E. 7522
VIRGINIA CITY, NEVADA

RECORD OF SURVEY MAP

GLENN O'HARA PARCELS - A, B, C & D

A PORTION OF S1/2 SEC. 24

T.6N., R.23E., M.D.B&M.

MONO COUNTY, CALIF.

SCALE - 1" = 200'

0 50 100 200 400 600 800 1000

PM 4-04-68