Vol 6 pg 34-A

MONUMENT NOTE

- ○ Indicates set ½" iron pipe (if in street, set subsurface with spike above in A.C. pvmt.)
- ● Indicates monument found as described.

All lot corners marked with 2"x2" hub

All monuments set are tagged R.C.E. 10467

BASIS OF BEARINGS

The bearing of the north line of the NW¼ of the NE¼ of Sec. 35, T.4S., R.29E. M.D.M. being N87°40'58"E as shown on surveys recorded in M.B. 2 pg 18 and M.B. 3 pg 43 was used as the basis of bearings for this map.

SCALE 1" = 50'

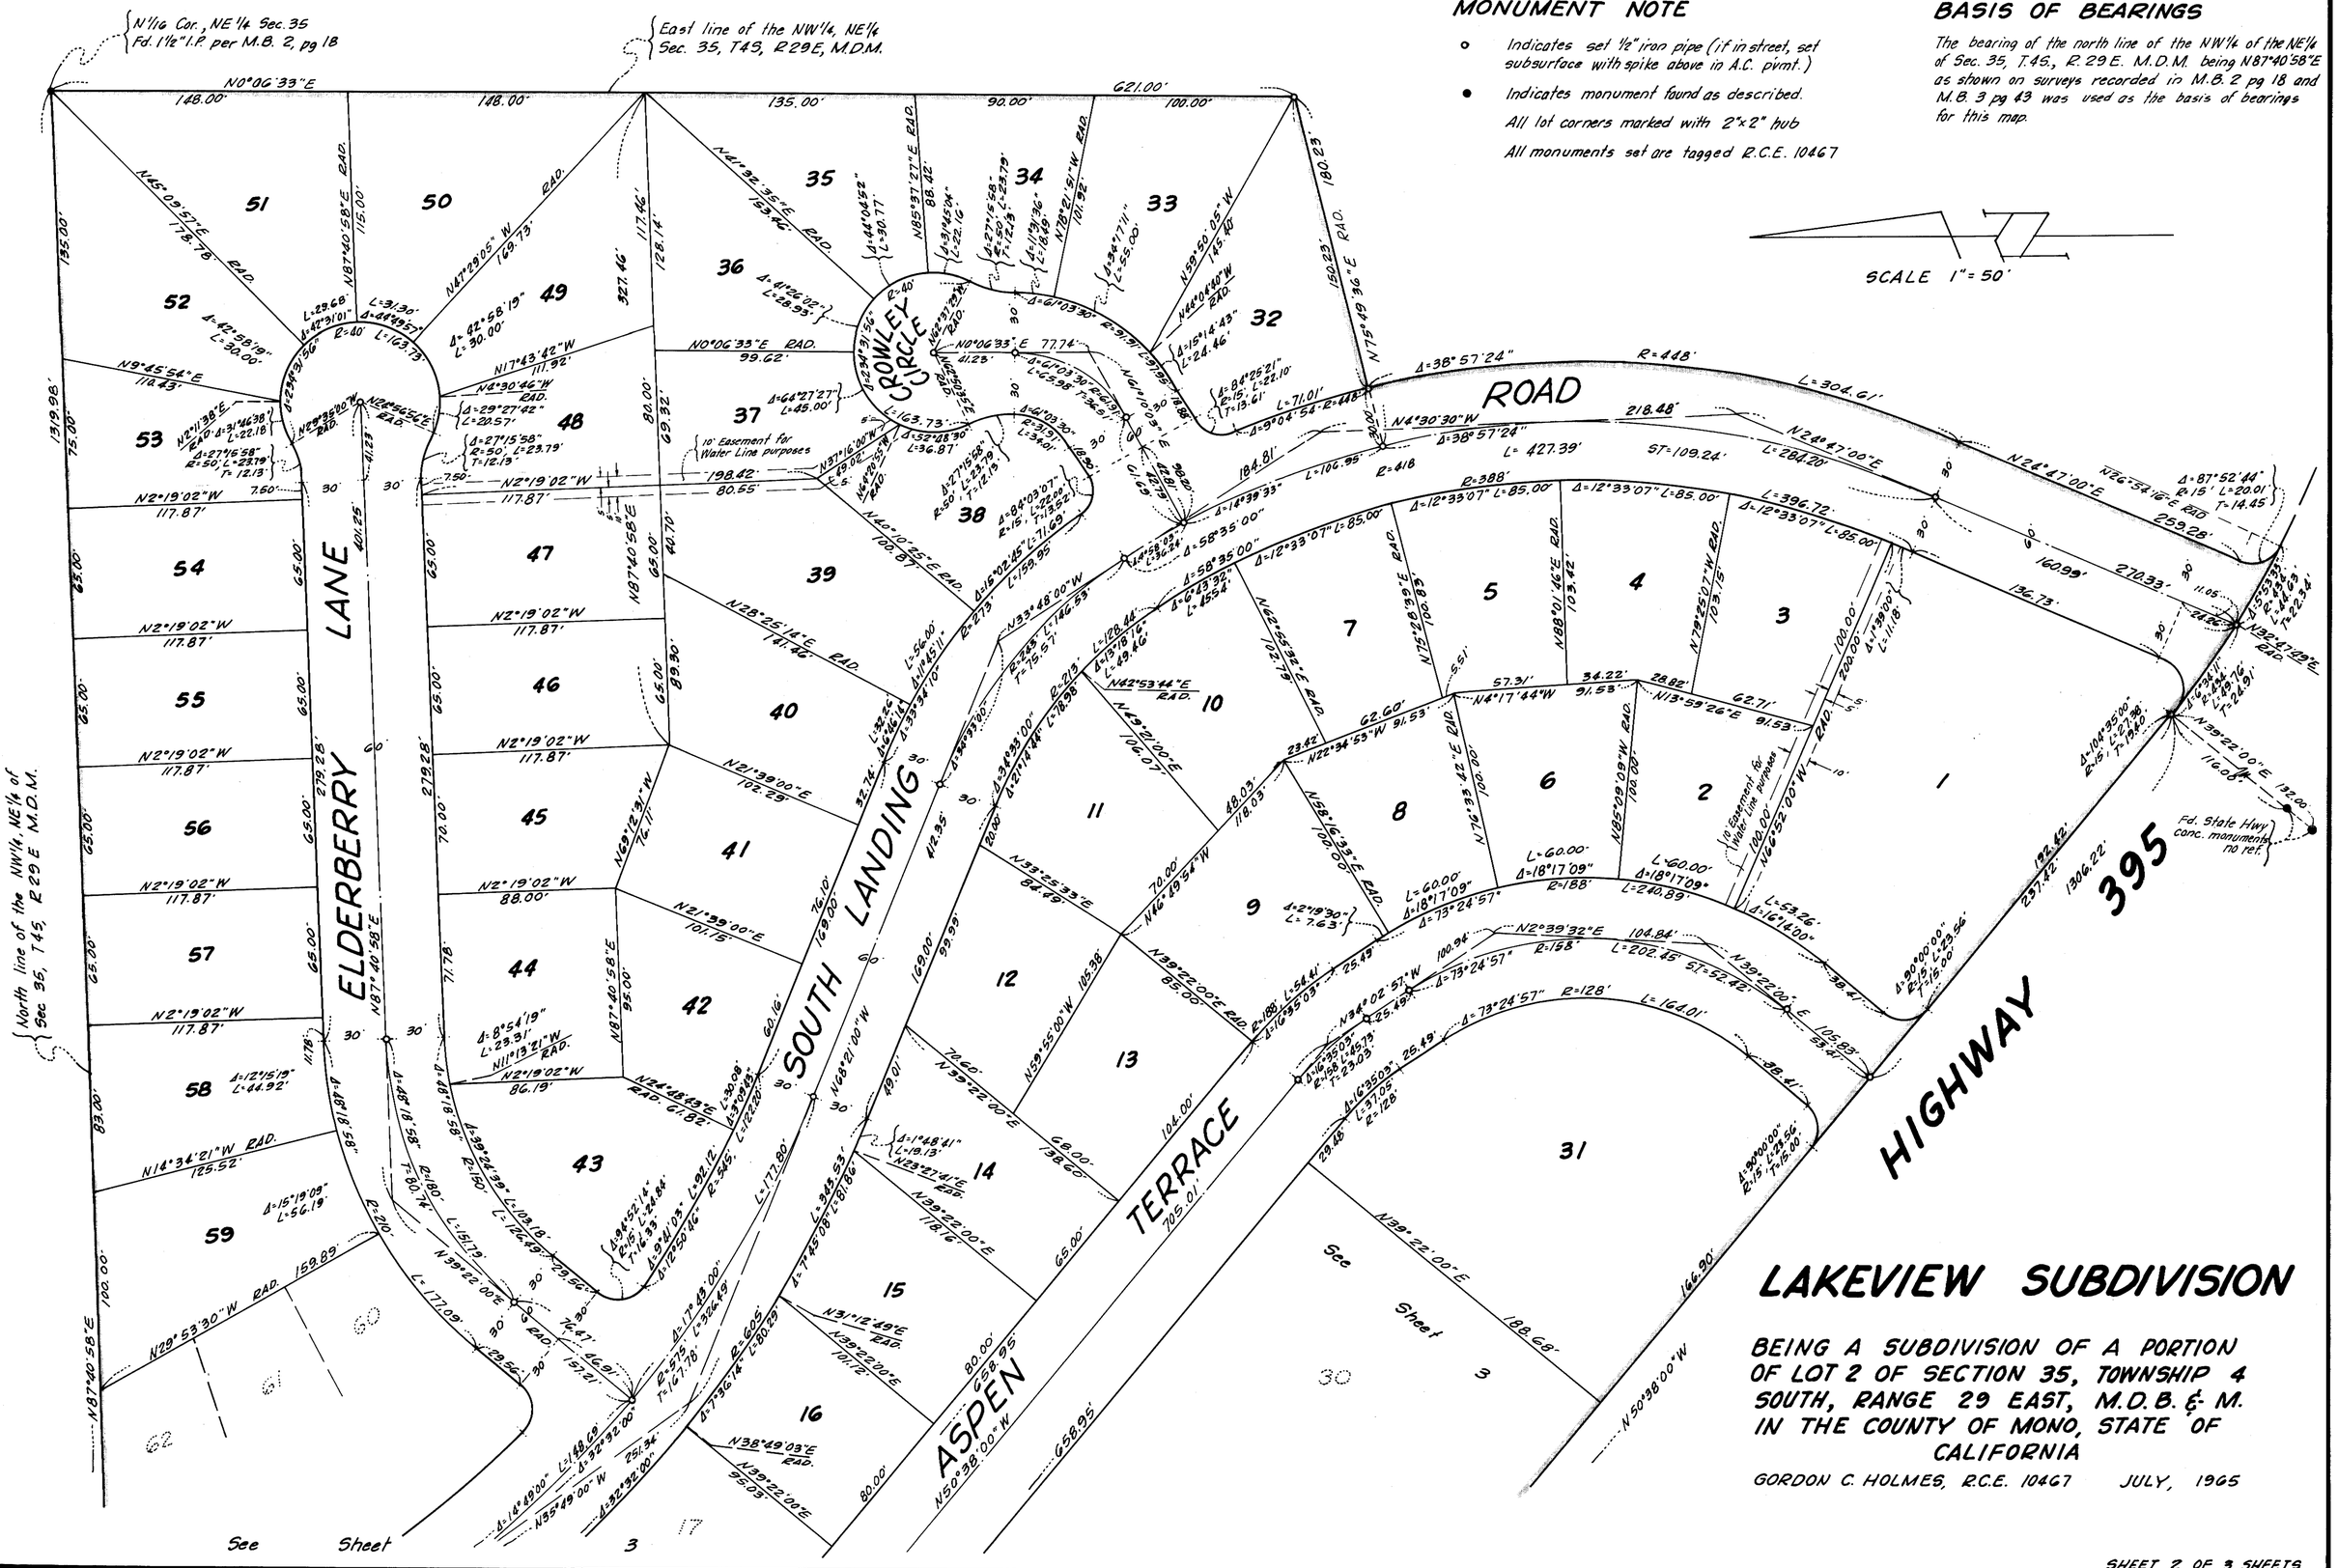

LAKEVIEW SUBDIVISION

BEING A SUBDIVISION OF A PORTION OF LOT 2 OF SECTION 35, TOWNSHIP 4 SOUTH, RANGE 29 EAST, M.D.B. & M. IN THE COUNTY OF MONO, STATE OF CALIFORNIA

GORDON C. HOLMES, R.C.E. 10467 JULY, 1965