Vol 6 pg 34-B

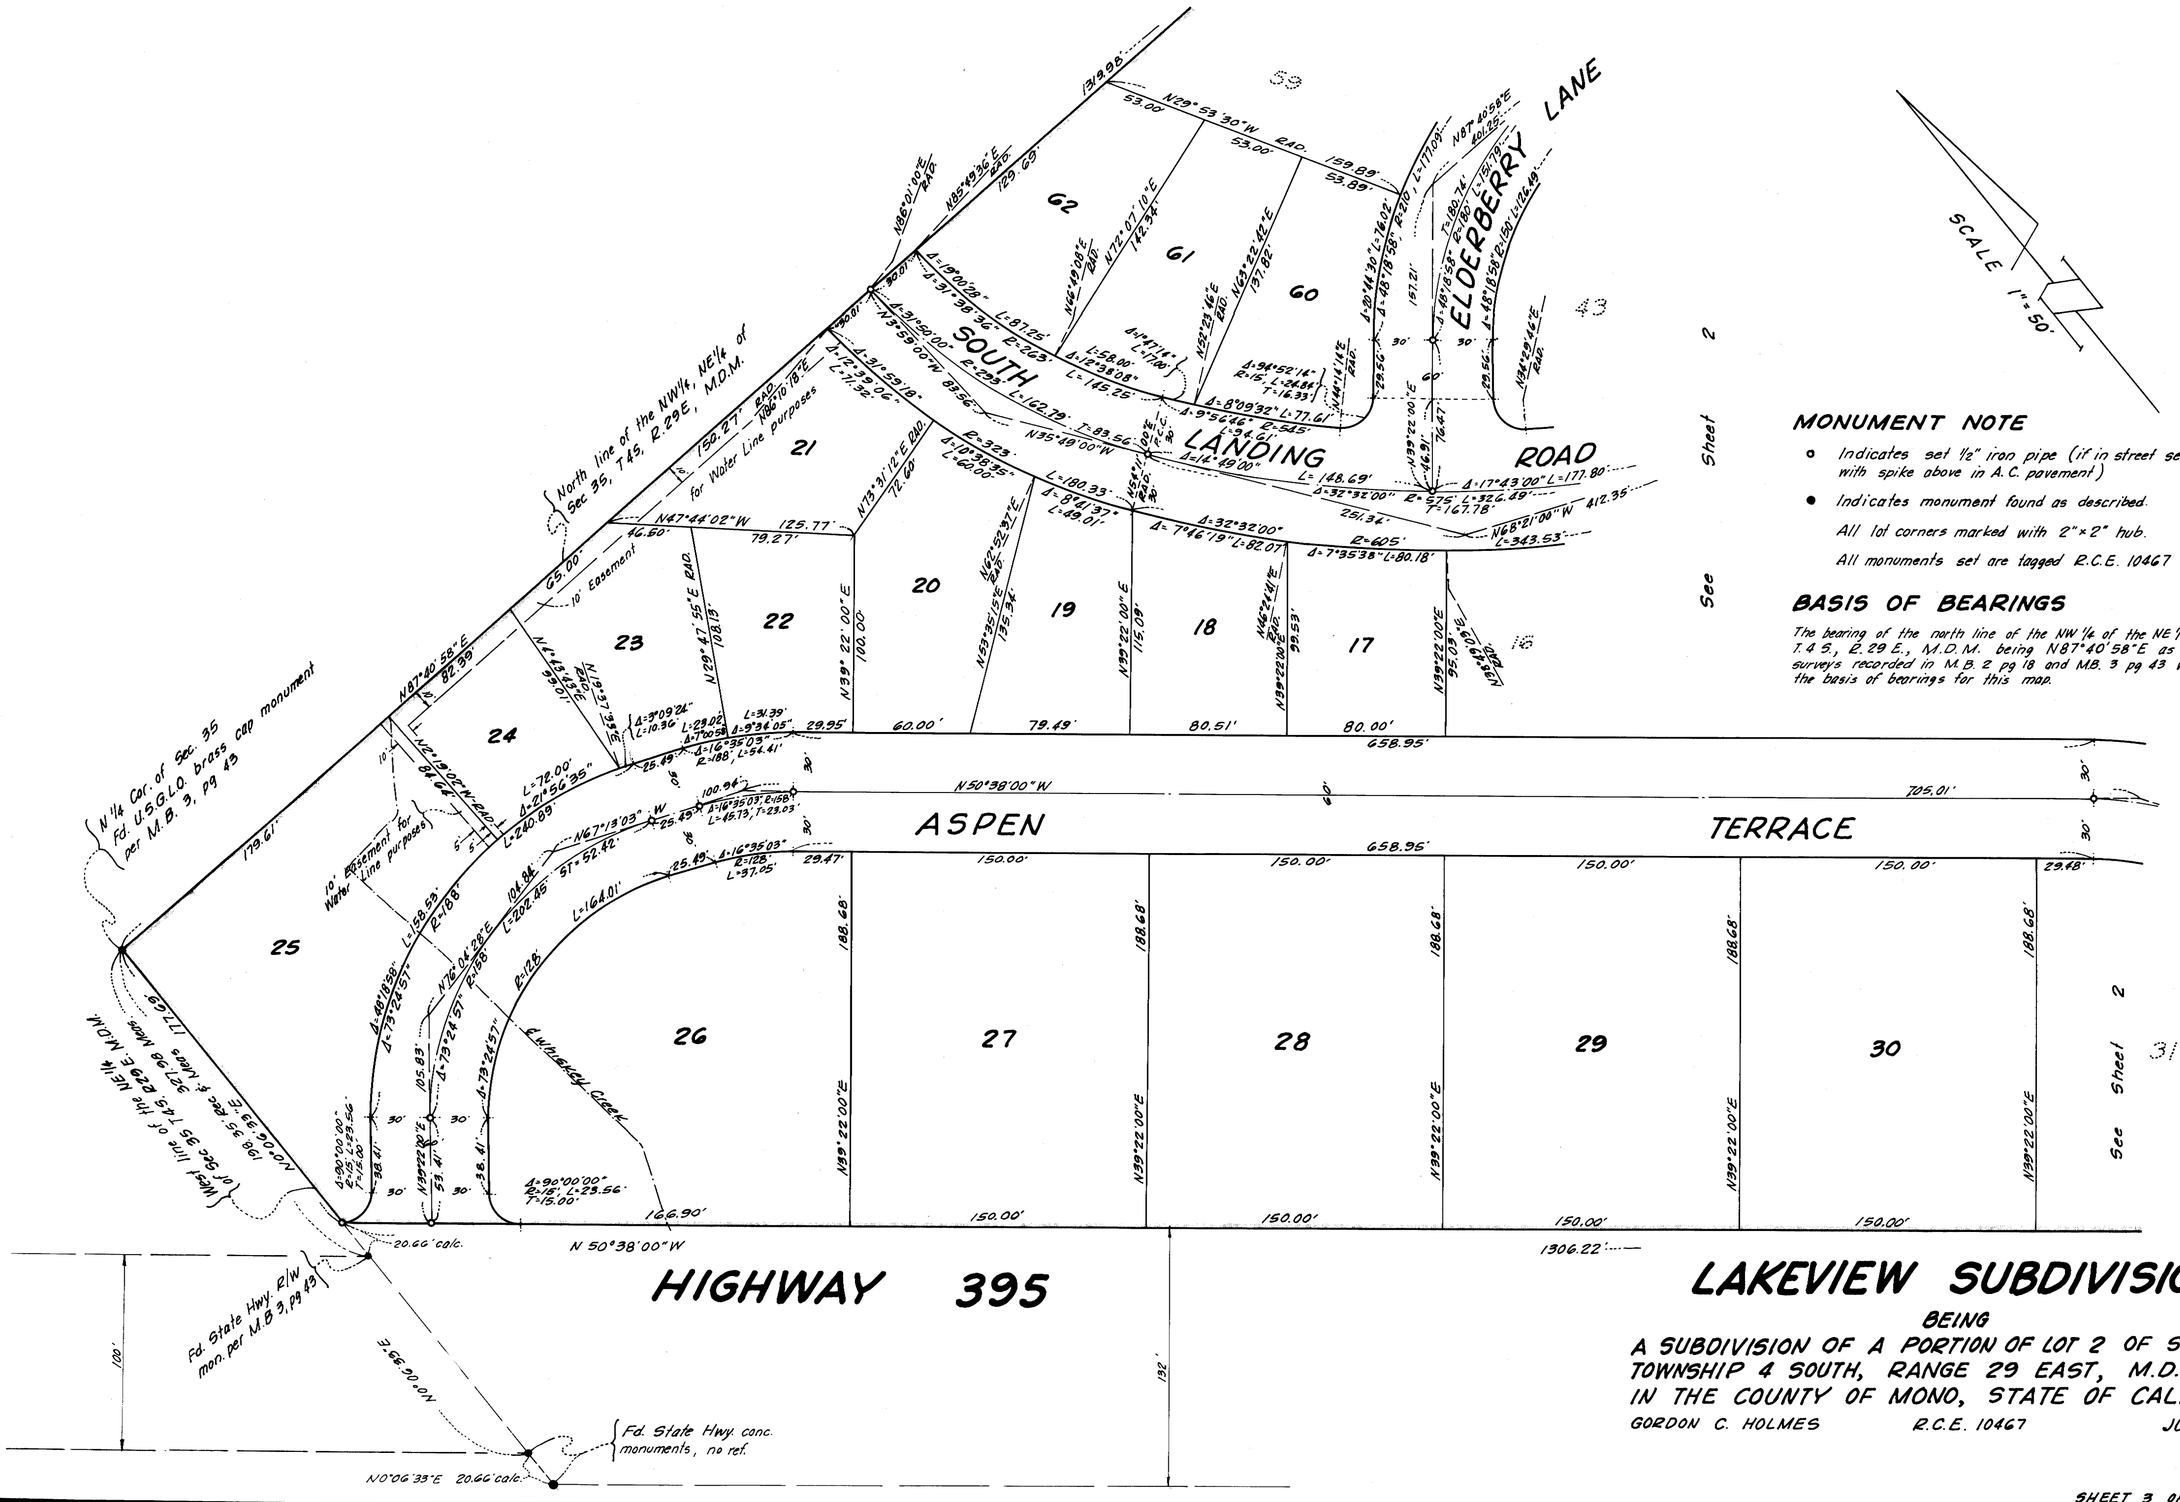

MONUMENT NOTE

- ○ Indicates set 1/2" iron pipe (if in street set subsurface with spike above in A.C. pavement)
- ● Indicates monument found as described.

All lot corners marked with 2"×2" hub.

All monuments set are tagged R.C.E. 10467

BASIS OF BEARINGS

The bearing of the north line of the NW 1/4 of the NE 1/4 of Sec 35, T.4 S., R.29 E., M.D.M. being N87°40'58"E as shown on surveys recorded in M.B. 2 pg 18 and M.B. 3 pg 43 was used as the basis of bearings for this map.

LAKEVIEW SUBDIVISION

BEING

A SUBDIVISION OF A PORTION OF LOT 2 OF SECTION 35, TOWNSHIP 4 SOUTH, RANGE 29 EAST, M.D.B. & M. IN THE COUNTY OF MONO, STATE OF CALIFORNIA

GORDON C. HOLMES R.C.E. 10467 JULY, 1965

SHEET 3 OF 3 SHEETS