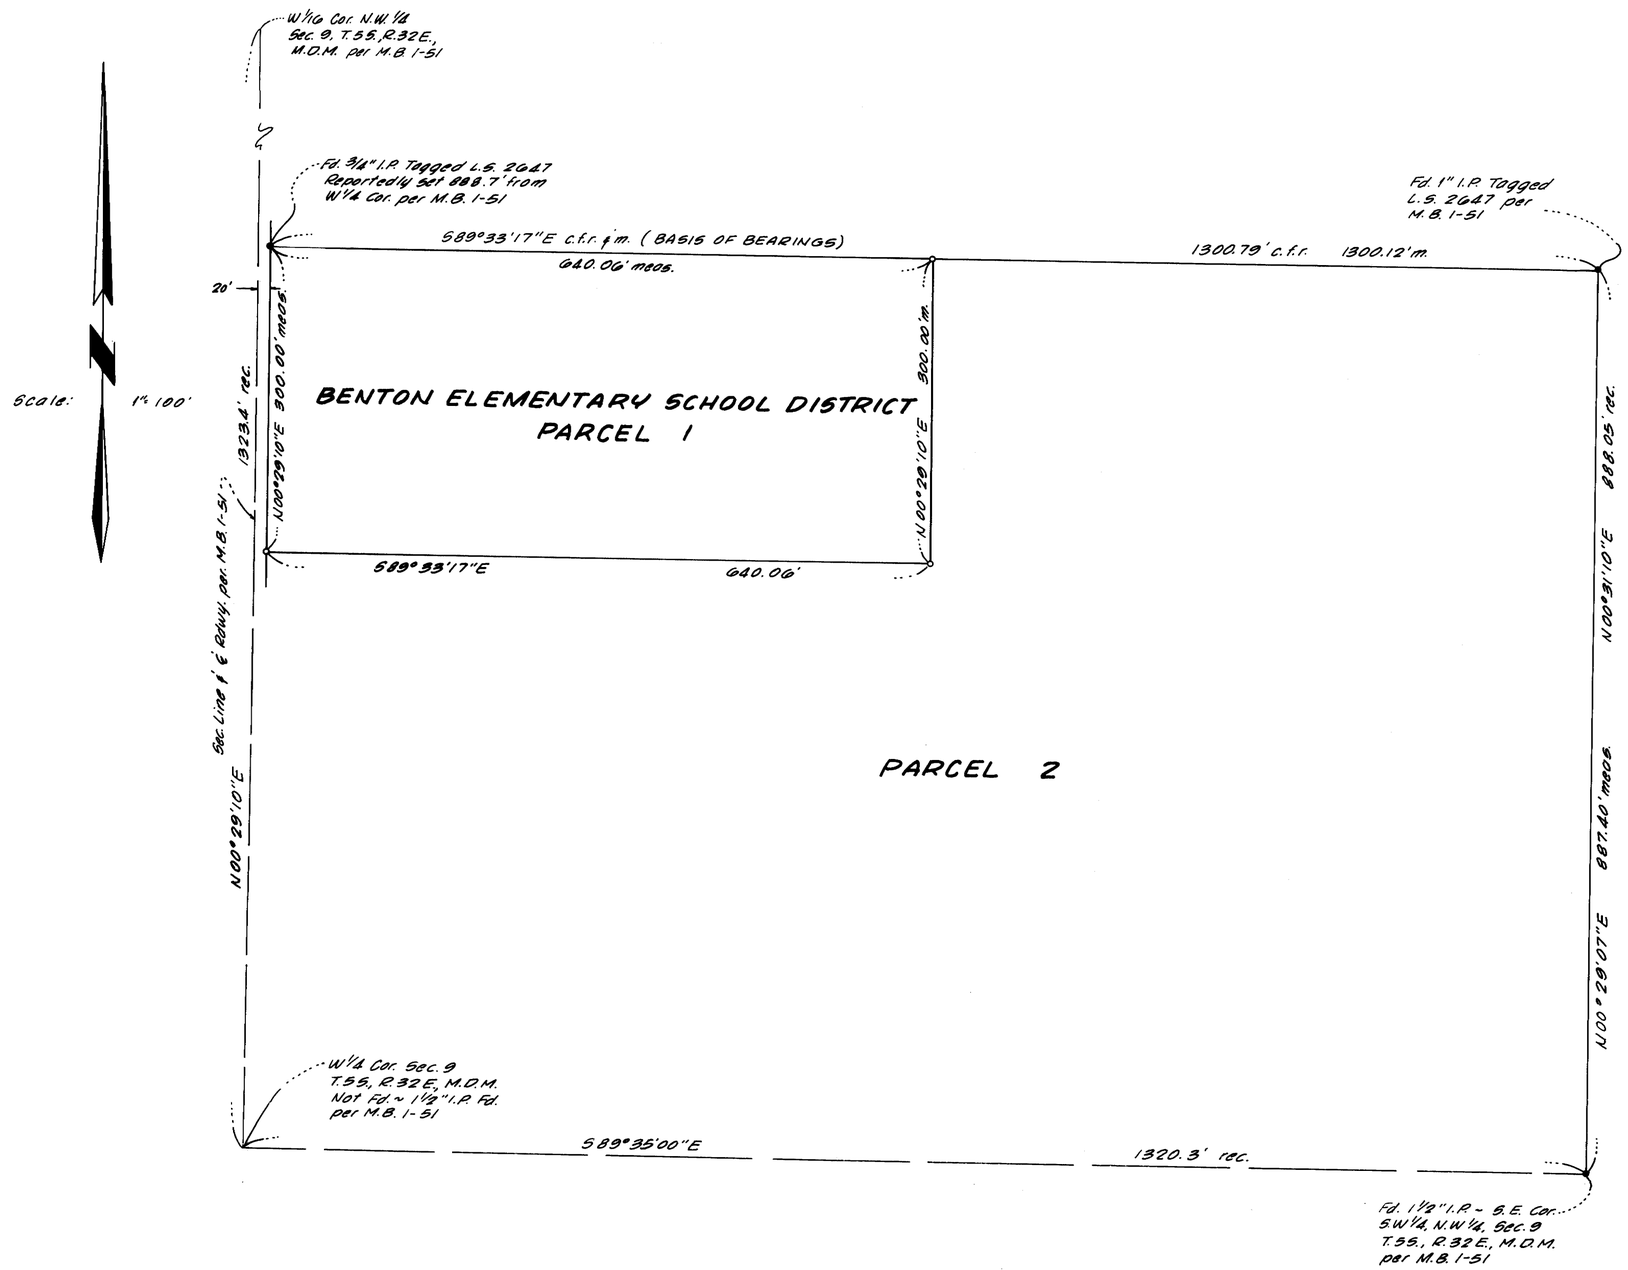

SURVEYOR'S CERTIFICATE

This map correctly represents a survey made under my direction in conformance with the requirements of Chapter 15 of Division 3 of the Business and Professions Code in April, 1968 at the request of the Benton Elementary School District.

Gordon C. Holmes

Gordon C. Holmes R.C.E. 10467

COUNTY SURVEYOR'S CERTIFICATE

I have examined this map for conformance with the requirements of Chapter 15 of Division 3 of the Business and Profession Code this ____ day of _____, 1969.

_____
County Surveyor

3379

COUNTY RECORDER'S CERTIFICATE

Filed for record this 22 day of May, 1969, at 10:40 AM, M. in Book 6 of Maps at Page 38 at the request of Gordon C. Holmes.

_____
County Recorder

BASIS OF BEARINGS

The bearing of S89°33'17"E of the north line of the south 887 feet of the S.W. 1/4 of the N.W. 1/4 of Sec. 9, T.5S., R.32E., M.D.M., was calculated from M.B. 1-51 and used as the basis of bearings shown on this map.

MONUMENT NOTE

- • Indicates a found monument as noted.
- ○ Indicates a 3/4" I.P. & tag set.

RECORD OF SURVEY

OF THE NORTH 300 FEET OF THE SOUTH 887 FEET OF THE W 1/2 OF THE S.W. 1/4 OF THE N.W. 1/4 OF SEC. 9, T.5S., R.33E., M.D.M., IN THE COUNTY OF MONO, STATE OF CALIFORNIA ~

GORDON C. HOLMES
RCE 10467

APRIL, 1969
BISHOP, CALIF.

11 - B.L.