Vol 6 page 41

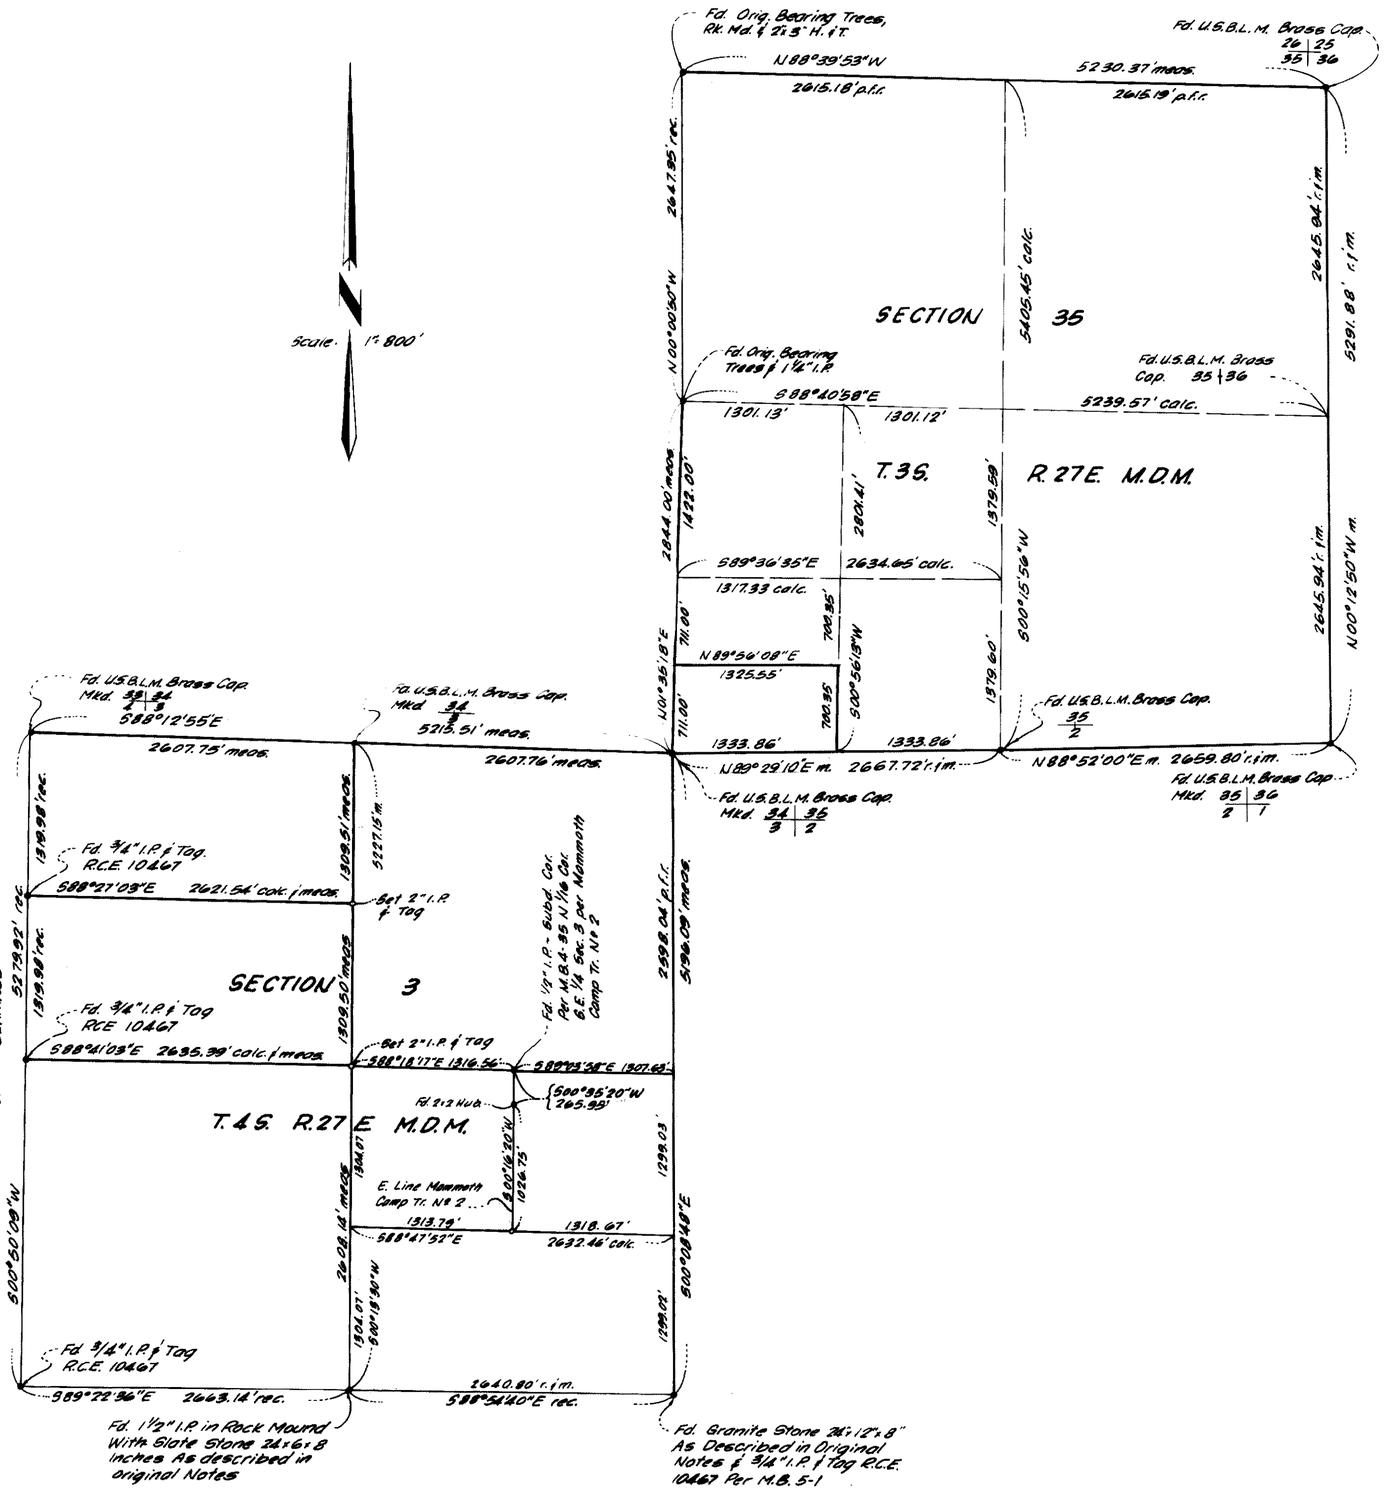

SURVEYOR'S CERTIFICATE

This map correctly represents a survey made under my direction in conformance with the requirements of Chapter 15 of Division 3 of the Business and Professions Code in June & July, 1969 at the request of Vern Summers, Fraer Gottfried and Ronald Ingold.

Gordon C. Holmes

Gordon C. Holmes R.C.E. 10467

COUNTY SURVEYOR'S CERTIFICATE

I have examined this map for conformance with the requirements of Chapter 15 of Division 3 of the Business and Professions Code this____ day of_____, 1968.

County Surveyor

3946

COUNTY RECORDER'S CERTIFICATE

Filed for record this 22nd day of July, 1969 at 2:00 P. M. in Book 6 of Maps at Page 41 at the request of Gordon C. Holmes.

County Recorder

BASIS OF BEARINGS

The bearing of N00°50'09"E of the west line of Section 3, T.4S., R.27E., M.D.M. as shown on Record Of Survey recorded in Book 5 Page 2 of Maps was used as the basis of bearings of this map.

MONUMENT NOTE

- • Indicates a found monument as noted.
- ○ Indicates a 3/4" I.P. & Tag set unless otherwise noted

RECORD OF SURVEY

IN SECTION 35, T.3S., R.27E., M.D.M. AND SECTION 3, T.4S. R.27E, M.D.M. IN THE COUNTY OF MONO, STATE OF CALIFORNIA.

GORDON C. HOLMES BISHOP, CALIFORNIA

SHEET 1 OF 1 SHEET

1 - SEPIA