Vol. 6 pg. 49

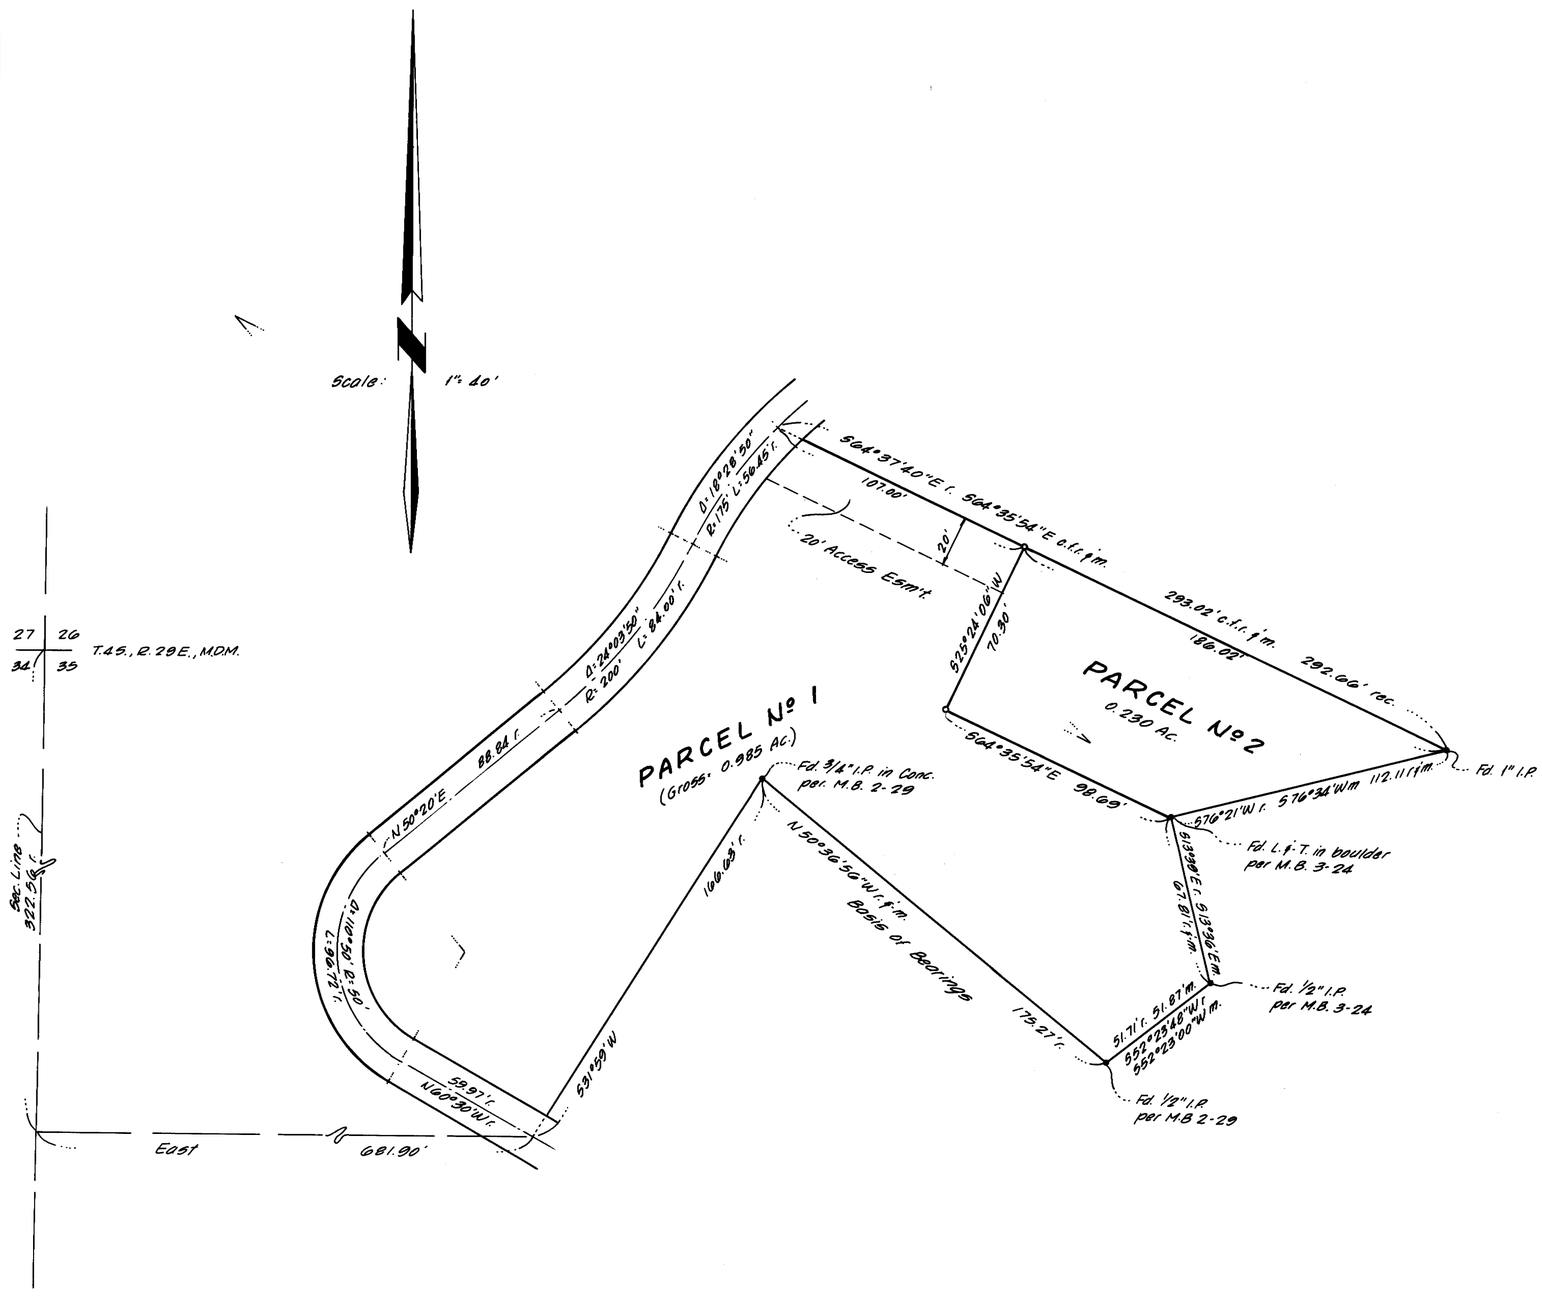

Surveyor's Certificate

This map correctly represents a survey made under my direction in conformance with the requirements of Chapter 15 of Division 3 of the Business and Professions Code in July, 1969 at the request of David L. Richardson.

Gordon C. Holmes

Gordon C. Holmes, RCE 10467

County Surveyor's Certificate

I have examined this map for conformance with the requirements of Chapter 15 of Division 3 of the Business and Professions Code this ____ day of _____, 1969.

_____

County Surveyor

Planning Commission's Certificate

I hereby certify that this Land Division Map was approved by the Mono County Planning Commission on the 12th day of August, 1969

Planning Commission Chairman

No. - 118

County Recorder's Certificate

Filed for record this 14th day of Aug., 1969 at 1:05 P.M. in Book 6 of Maps at Page 49 at the request of Gordon C. Holmes.

County Recorder

Basis Of Bearings

The record bearing of S50°36'56" E of the northeasterly line of the lands of Rasmussen per Book 37 Page 228 of Official Records as said line was monumented and shown on the Record Of Survey recorded in Book 2 Page 29 of Maps was used as the basis of bearings shown on this map.

Monument Note

- ● Indicates a found point as noted
- ○ Indicates a 3/4" I.P. & tag set unless otherwise noted.

RECORD OF SURVEY

OF A DIVISION OF LAND IN THE NORTHWEST QUARTER OF THE NORTHWEST QUARTER OF SECTION 35, T.4S., R.29E., M.D.M., IN THE COUNTY OF MONO, STATE OF CALIFORNIA~

Gordon C. Holmes
RCE 10467

July, 1969
Bishop, California