Vol 6 Pg 50

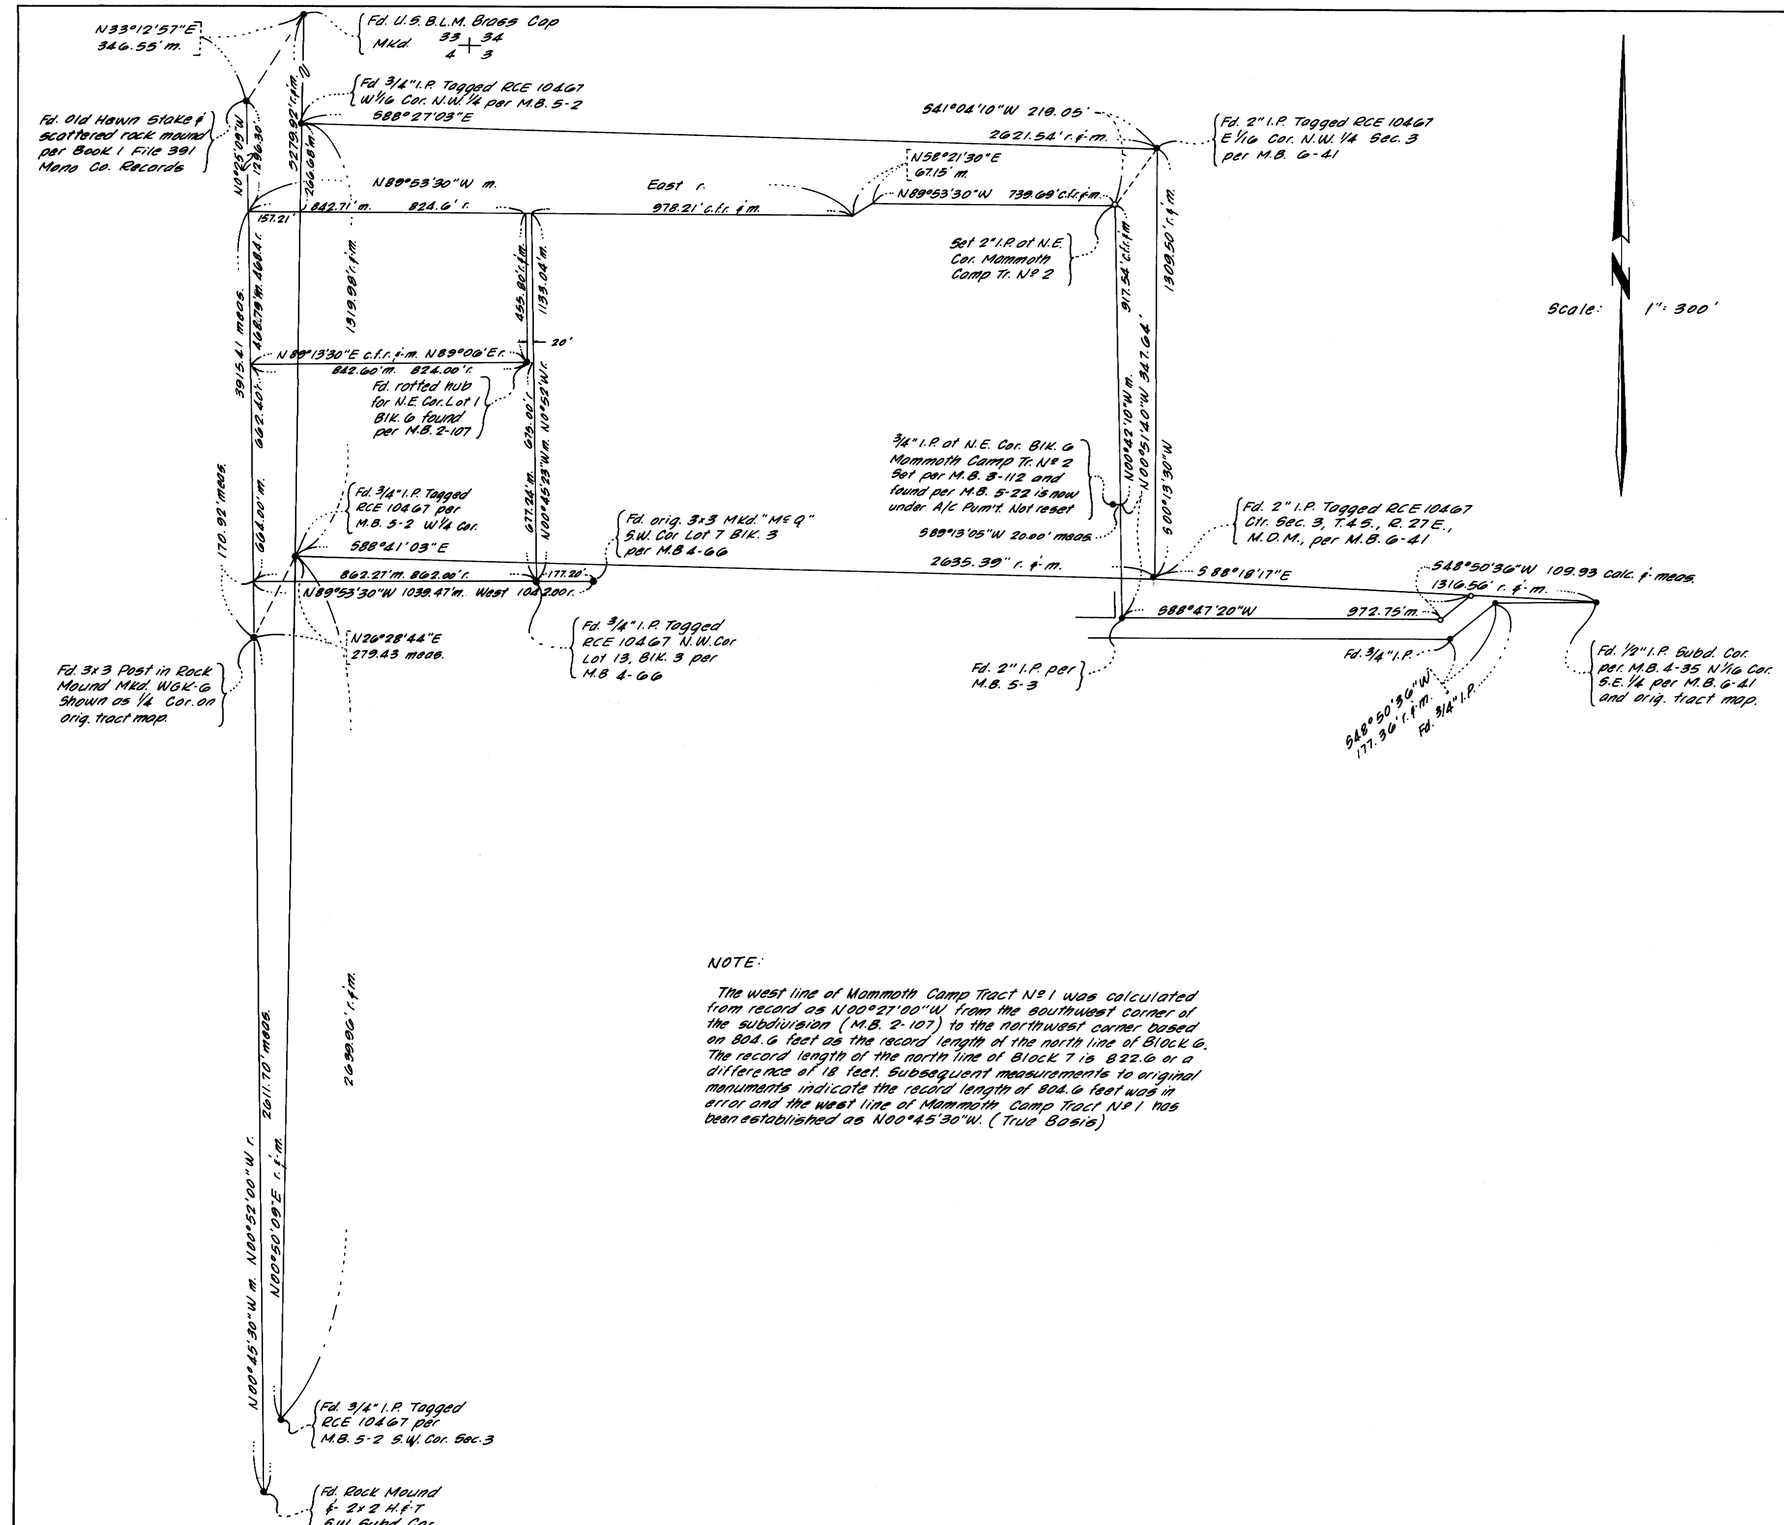

NOTE:

The west line of Mammoth Camp Tract No 1 was calculated from record as N00°27'00"W from the southwest corner of the subdivision (M.B. 2-107) to the northwest corner based on 804.6 feet as the record length of the north line of Block 6. The record length of the north line of Block 7 is 822.6 or a difference of 18 feet. Subsequent measurements to original monuments indicate the record length of 804.6 feet was in error and the west line of Mammoth Camp Tract No 1 has been established as N00°45'30"W. (True Basis)

SURVEYOR'S CERTIFICATE

This map correctly represents a survey made under my direction in conformance with the requirements of Chapter 15 of Division 3 of the Business and Professions Code in August, 1969, at the request of the Security Pacific National Bank and Verne Summers.

Gordon C. Holmes

Gordon C. Holmes RCE 10467

COUNTY SURVEYOR'S CERTIFICATE

I have examined this map for conformance with the requirements of Chapter 15 of Division 3 of the Business and Professions Code this ____ day of _____, 1969.

_____
County Surveyor

No. - 119

COUNTY RECORDER'S CERTIFICATE

Filed for record this 14 day of Aug., 1969, at 1:05 P.M. in Book 6 of Maps at Page 50 at the request of Gordon C. Holmes.

Ann M. Webb
County Recorder

BASIS OF BEARINGS

The record bearing of N00°50'09"E of the west line of Section 3, T.4S., R.27E., M.D.M., as shown on the Record of Survey recorded in Book 5 Page 2 of Maps was used as the basis of bearings shown on this map.

MONUMENT NOTE

- • Indicates a found point as noted.
- ○ Indicates a 3/4" I.P. & Tag set unless otherwise noted.

RECORD OF SURVEY

SHOWING THE RELATIONSHIP OF MAMMOTH CAMP TRACTS 1 AND 2 TO THE NORTHWEST QUARTER OF SECTION 3, T.4S., R.27E., M.D.M., IN THE COUNTY OF MONO, STATE OF CALIFORNIA~

Gordon C. Holmes
RCE 10467

August, 1969
Bishop, California