Vol 6 pg 61

MAMMOTH TRACT #2 - BLOCK #1

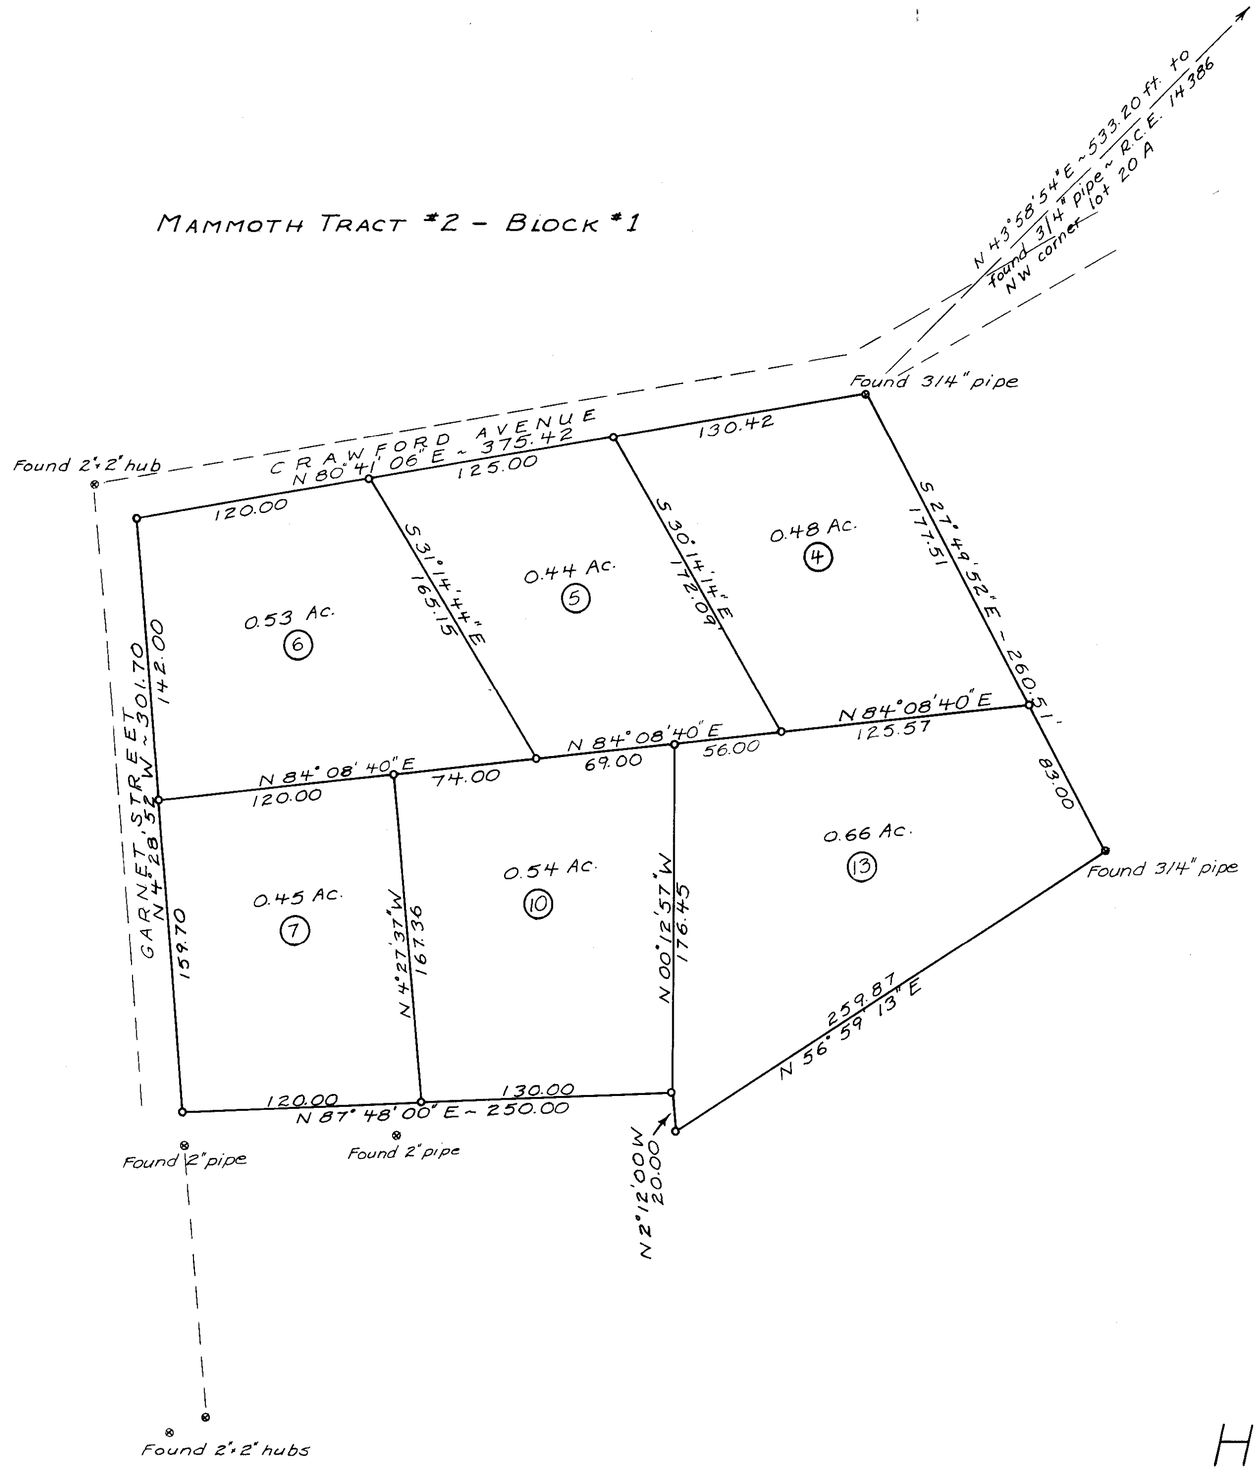

Scale 1"=50'

Surveyor's Certificate:
This map correctly represents a survey made by me in conformance with the requirements of Chapter 15 of Division 3 of the Business and Professions Code at the request of Mrs. Huntsinger.

Robert R. Downer
R. C. Downer, R.C.E. 9045

County Surveyor's Certificate:
This map has been examined for conformance with the requirements of Chapter 15 of Division 3 of the Business and Professions Code this _____ day of _____ 1969.

_____
County Surveyor
Mono County, Cal.

No. — 885

Recorder's Certificate:
Filed for record this 24th day of October, 1969, at 1:30 P. M. in Book 6 of Maps at page 61, at the request of Mrs. Huntsinger

Anne M. Stebbe
County Recorder
Mono County, Cal.

BASIS OF BEARINGS: The northerly line of Lot 21, Block 2 as recorded in Book 2, page 99 of Mono County records: N 89°52'00"E.

⊙ denotes set 1/2" steel pipe unless otherwise noted.

RECORD OF SURVEY MAP OF

HUNTSINGER PROPERTY

Located in Mammoth Camp Tract No. 2, Portion N.W. 1/4 Sec. 3, T. 4S., R. 27E., M.D.B. & M.
Mono County, California

Downer Engineering, Minden, Nev., Sept, 1969