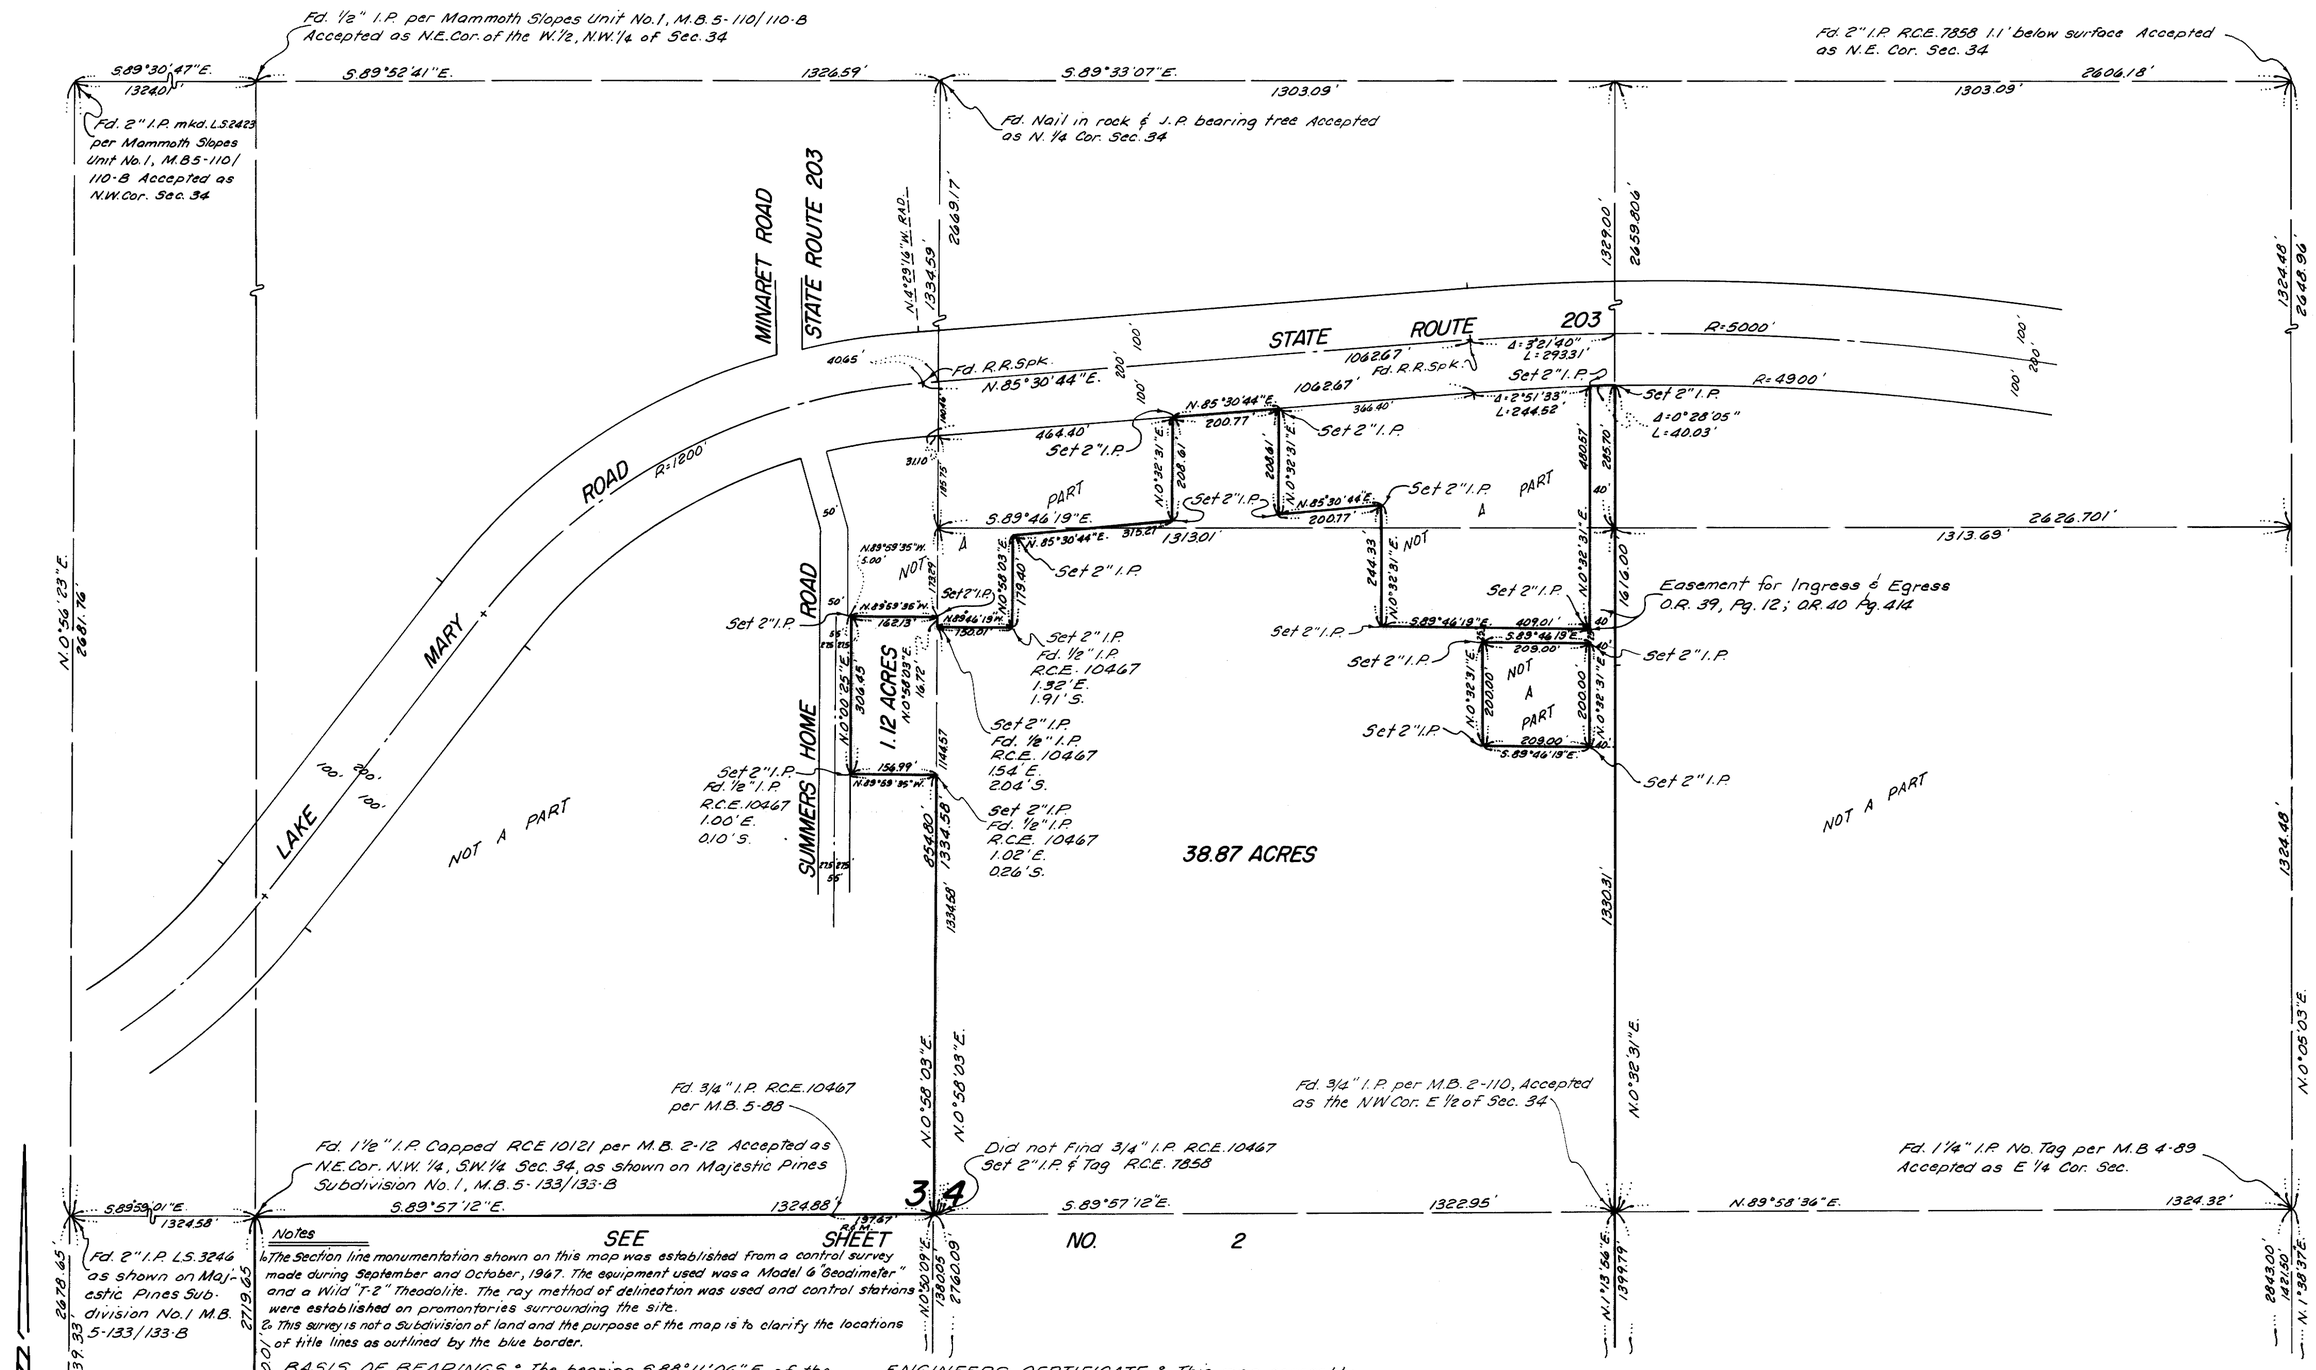

Notes

1. The Section line monumentation shown on this map was established from a control survey made during September and October, 1967. The equipment used was a Model 6 "Geodimeter" and a Wild "T-2" theodolite. The ray method of delineation was used and control stations were established on promontories surrounding the site.
2. This survey is not a Subdivision of land and the purpose of the map is to clarify the locations of title lines as outlined by the blue border.

BASIS OF BEARINGS: The bearing S.88°11'06"E. of the south line of Section 34, T.3S., R.27E. M.D.B.&M. as shown on the Majestic Pines Subdivision No. 1, M.B. 5-133/135 was taken as the basis of bearings shown on this map.

COUNTY SURVEYOR'S CERTIFICATE: This map has been examined for conformance with the requirements of Chapter 15 of Division 3 of the Business and Professions Code this 25th day of August 1970.

Richard L. Cool, P.E.
County Surveyor
Mono County, California

ENGINEERS CERTIFICATE: This map correctly represents a survey made under my direction in conformance with the requirements of Chapter 15 of Division 3 of the Business and Professions Code at the request of Allen V. D. Davis in May 1970.

Gordon J. Jennings
GORDON J. JENNINGS
R.C.E. 7858

#736

RECORDERS CERTIFICATE: Filed for record this 27th day of August 1970 at 2:30 P.M. in Book 6 of Maps at pages 95 at the request of Jennings Engineering Company.

Anne M. Stubb
County Recorder
Mono County, California

RECORD OF SURVEY

BEING A SURVEY OF A PORTION OF SECTION 34, TOWNSHIP 3 SOUTH, RANGE 27 EAST, M.D.B.&M. IN THE COUNTY OF MONO, STATE OF CALIFORNIA.

TOTAL AREA – 200.92 ACRES

SCALE 1" = 200'

SHEET 1 OF 2 SHEETS