SCALE: 1" = 60'

LAKEVIEW VILLAS UNIT I

IN THE UNINCORPORATED TERRITORY OF MONO COUNTY, CALIF.

NOTE

LOT 32 IS THE LAND AND REAL PROPERTY INCLUDED WITHIN THE BLUE BORDER OF THIS SUBDIVISION EXCEPT THEREFROM THOSE PORTIONS INCLUDED WITHIN LOTS 1 THRU 31 INCLUSIVE

LEGEND

- ● *INDICATES 2" I.P. FOUND PER MAMMOTH SLOPES UNIT NO. 3, M.B. 5, 85/85E.*
- ⊙ *INDICATES S. & T. FOUND PER MAMMOTH SLOPES UNIT NO. 3, M.B. 5, 85/85E.*
- ○ *INDICATES SET 2" I.P.*

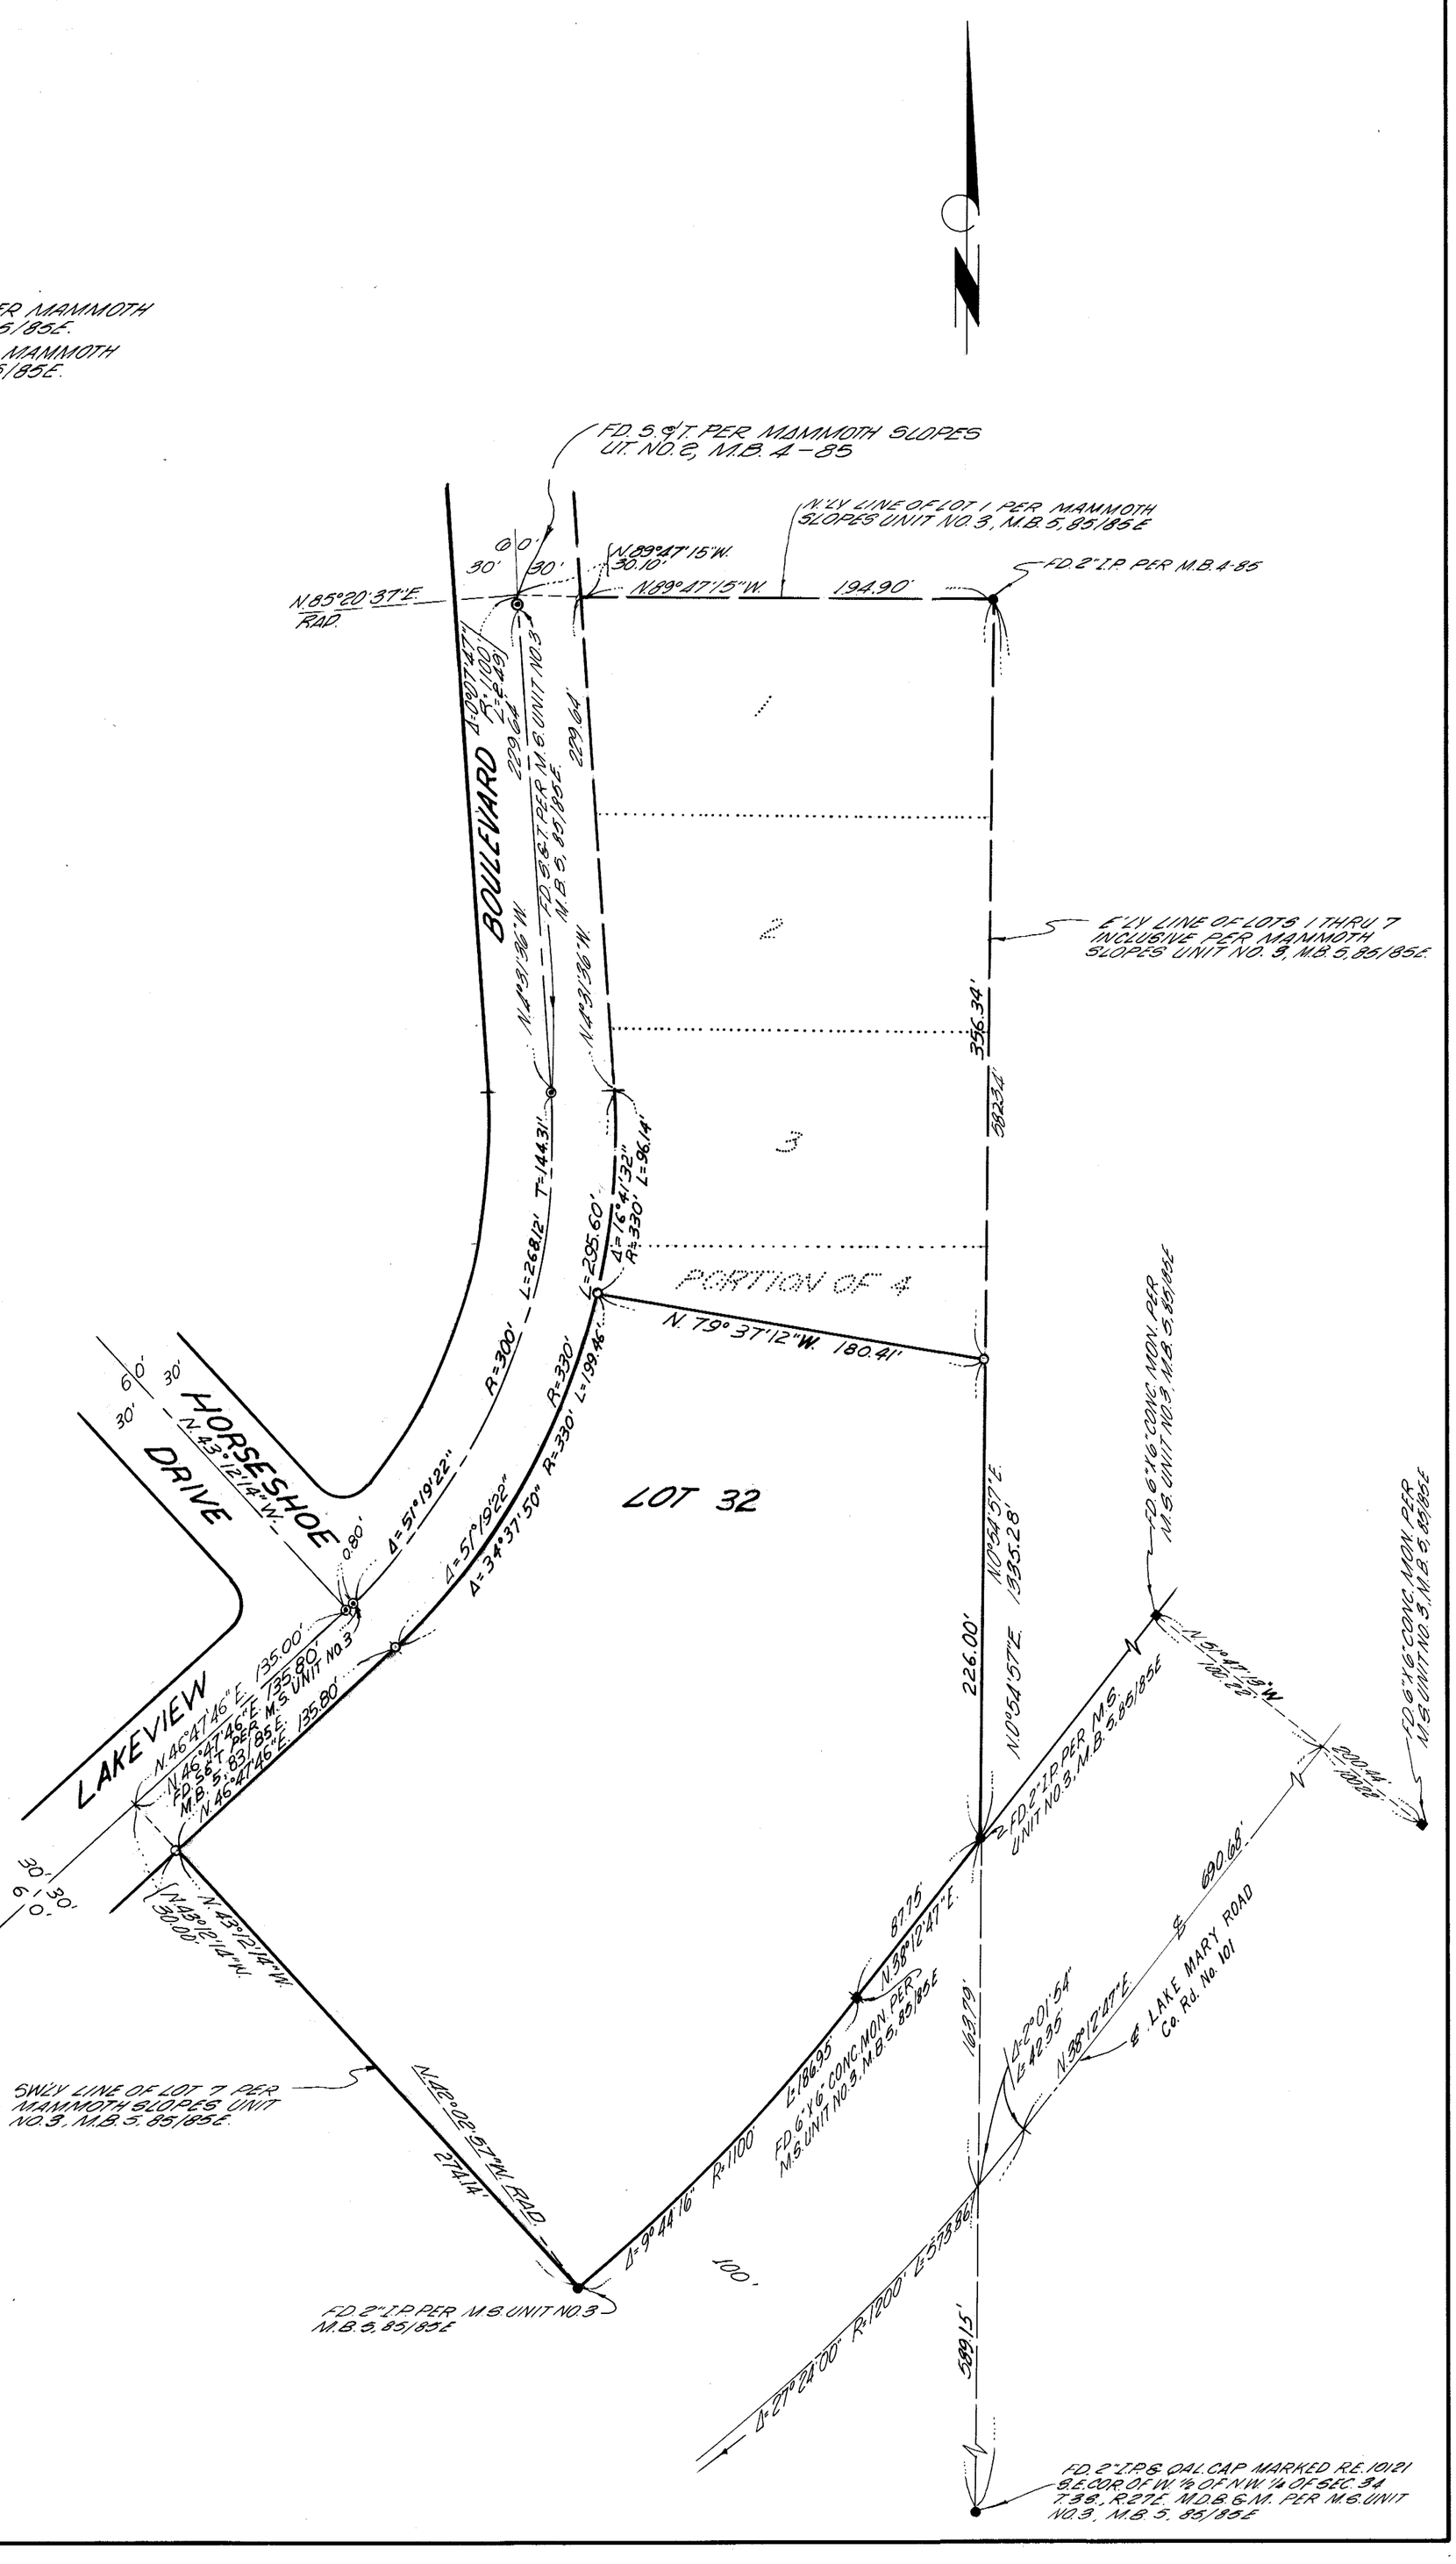

Vol. 7 - Page 15-A