SCALE: 1" = 100'

SHEET 1 OF 1 SHEETS

PARCEL MAP

IN THE COUNTY OF MONO
STATE OF CALIFORNIA

BEING A DIVISION OF PARCEL 4 OF PARCEL MAP RECORDED IN VOLUME 6 PAGE 40 OF MAPS OF MONO COUNTY

ENGINEER'S CERTIFICATE:

THIS MAP WAS PREPARED UNDER MY DIRECTION AND WAS COMPILED FROM RECORD DATA IN CONFORMANCE WITH THE REQUIREMENTS OF THE SUBDIVISION MAP ACT AT THE REQUEST OF MAMMOTH SLOPES DEVELOPMENT COMPANY IN FEBRUARY, 1971; I HEREBY CERTIFY THAT IT CONFORMS TO THE APPROVED TENTATIVE MAP AND THE CONDITIONS OF APPROVAL THEREOF; THAT ALL PROVISIONS OF APPLICABLE STATE LAW AND LOCAL ORDINANCES HAVE BEEN COMPLIED WITH.

DAMIAN W. HOLTHER, S.
R.C.E. 15160

REGISTERED PROFESSIONAL ENGINEER DAMIAN W. HOLTHER No. 15160 STATE OF CALIFORNIA

BASIS OF BEARINGS:

THE BEARING N.89° 21'09"W. OF THE CENTERLINE OF LAKEVIEW BOULEVARD AS SHOWN ON MAMMOTH SLOPES UT. NO. 4, RECORDED IN BOOK 5, PAGES 111 THRU 111D INCLUSIVE OF MAPS, RECORDS OF MONO COUNTY WAS TAKEN AS THE BASIS OF BEARINGS SHOWN ON THIS MAP.

DIRECTOR OF PLANNING CERTIFICATE:

THE PLANNING COMMISSION OF THE COUNTY OF MONO, STATE OF CALIFORNIA, DID ON THIS 9th DAY OF February 1971; ACKNOWLEDGED THAT THIS MAP IS IN ACCORD WITH THE FILED AND APPROVED TENTATIVE PARCEL MAP.

Robert W. Sandy
DIRECTOR OF PLANNING

COUNTY SURVEYOR'S CERTIFICATE:

THIS MAP HAS BEEN EXAMINED THIS 18th DAY OF February, 1971 FOR CONFORMANCE WITH THE REQUIREMENTS OF SECTION 11575 OF THE SUBDIVISION MAP ACT.

Richard L. Cool
COUNTY SURVEYOR

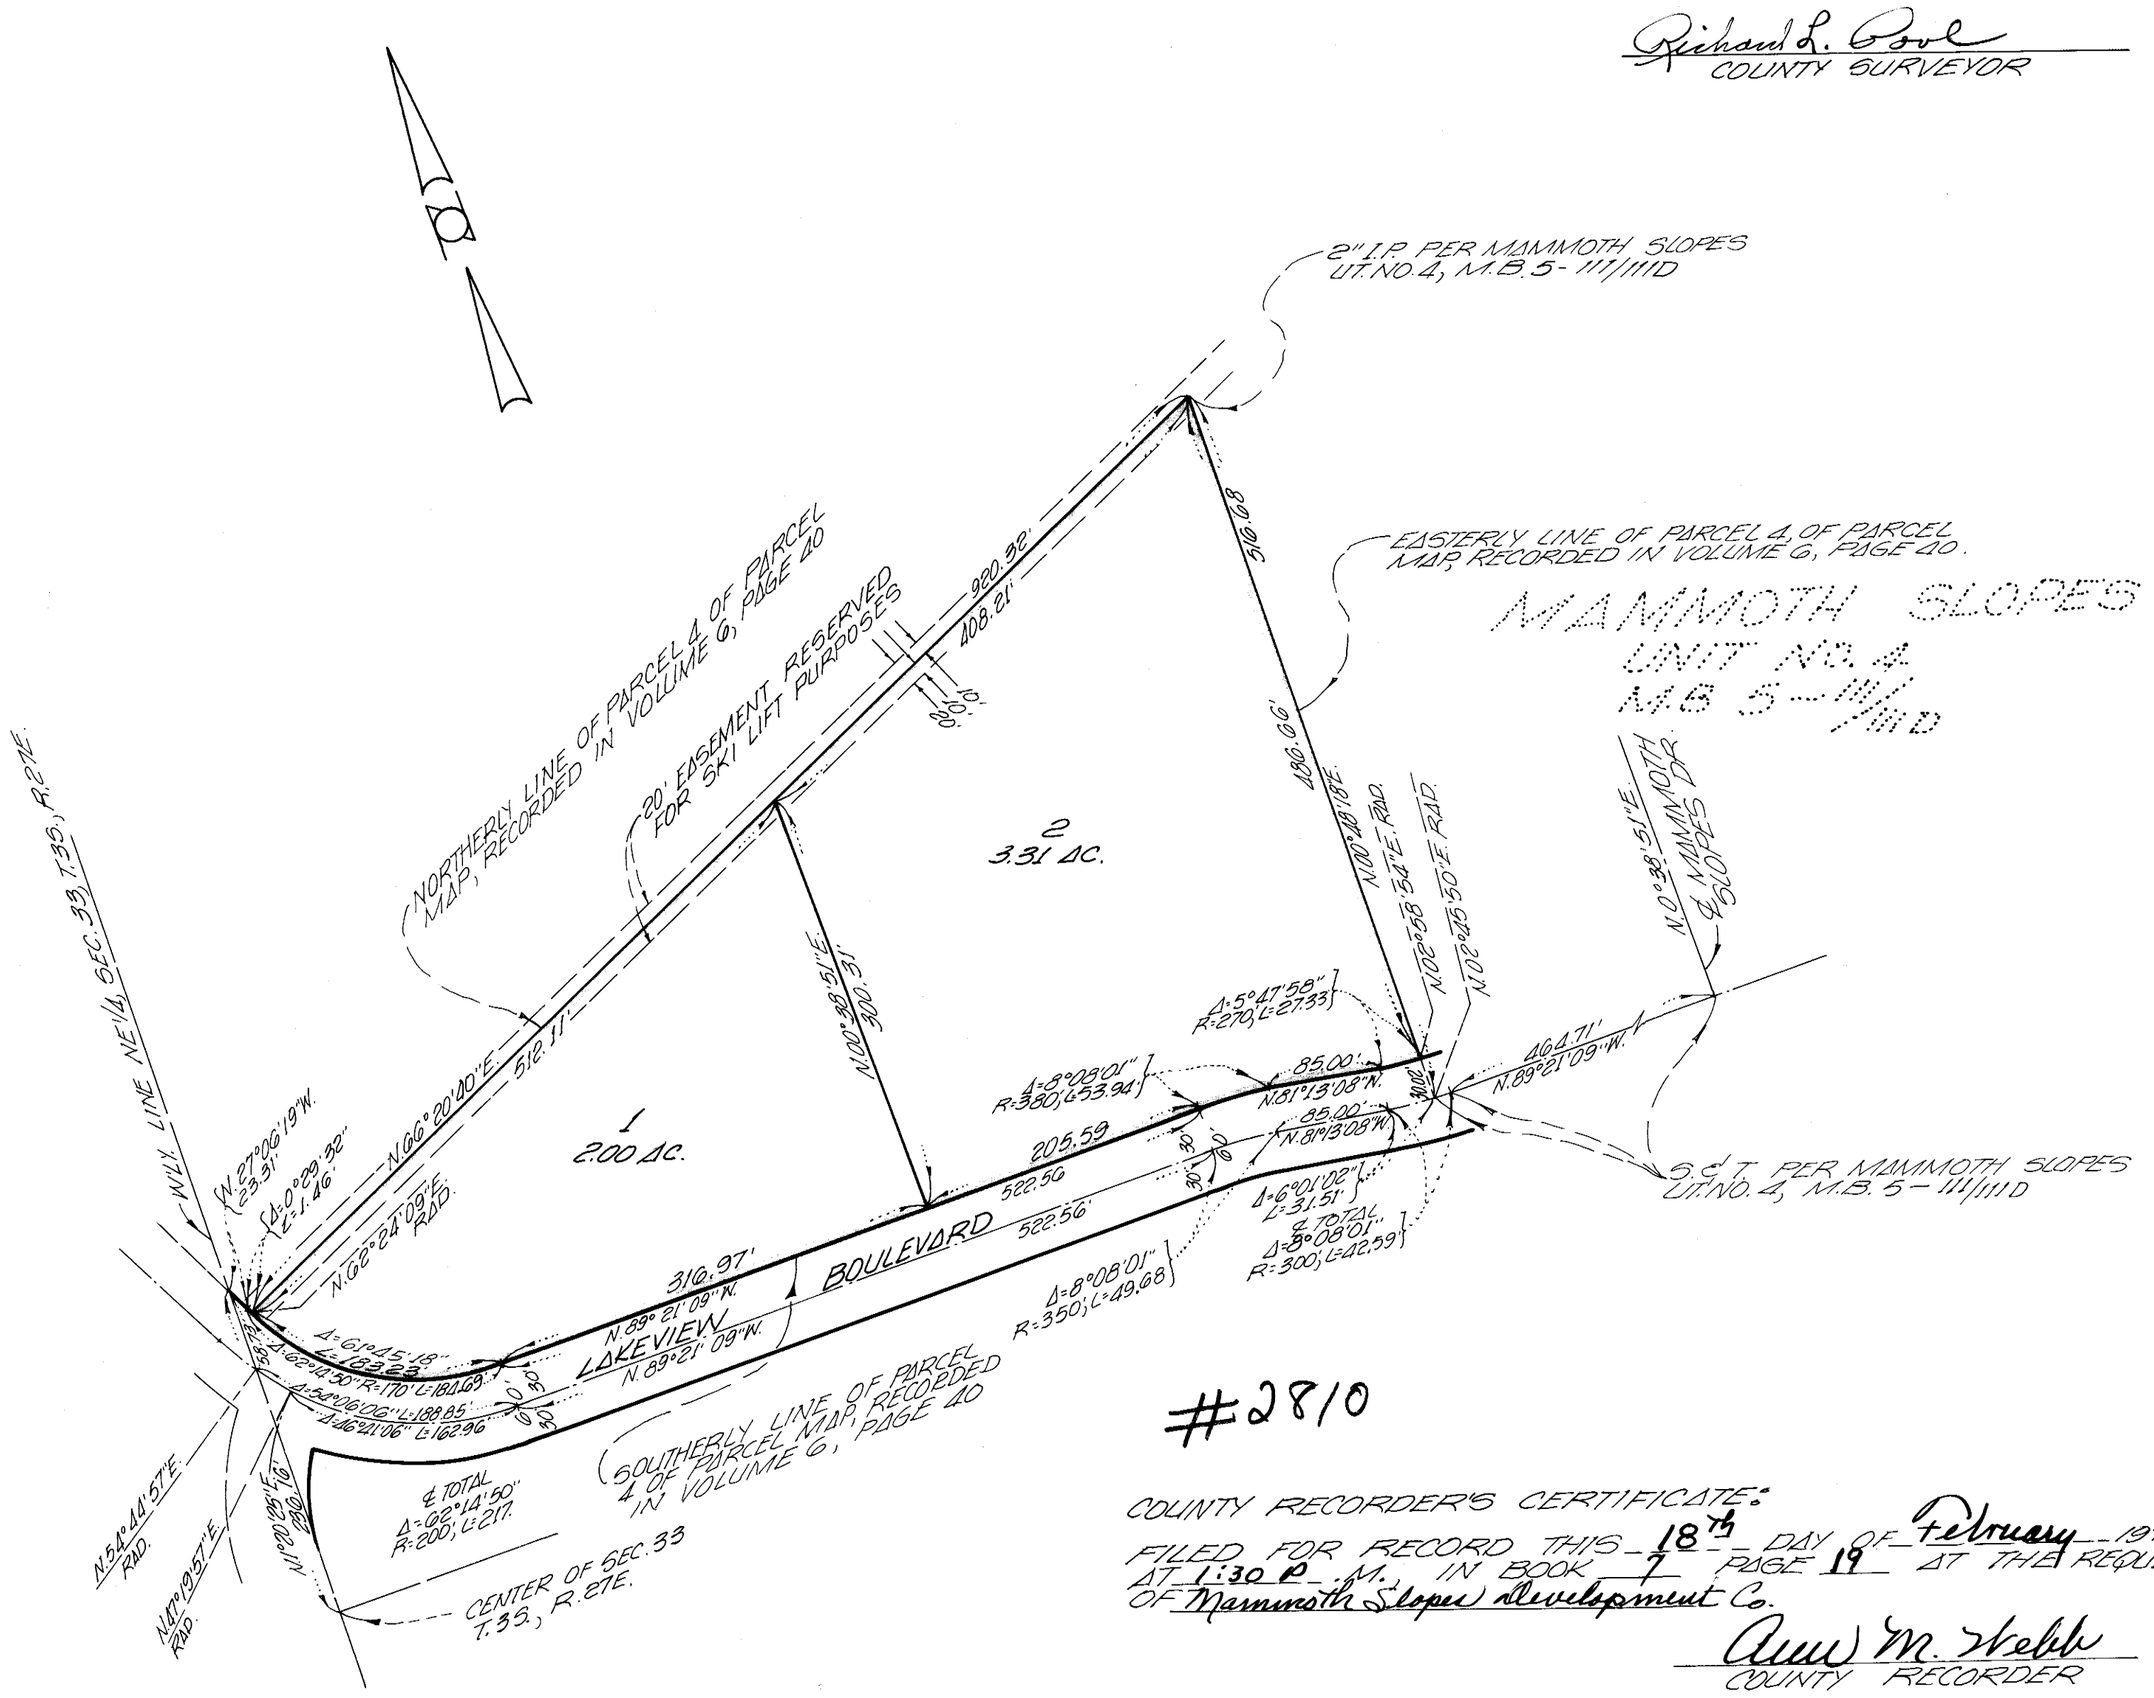

#2810

COUNTY RECORDER'S CERTIFICATE:

FILED FOR RECORD THIS 18th DAY OF February 1971, AT 1:30 P.M., IN BOOK 7 PAGE 19 AT THE REQUEST OF Mammoth Slopes Development Co.

Ann M. Webb
COUNTY RECORDER

Vol. 7 PAGE 19