Vol. 7 Pg. 24

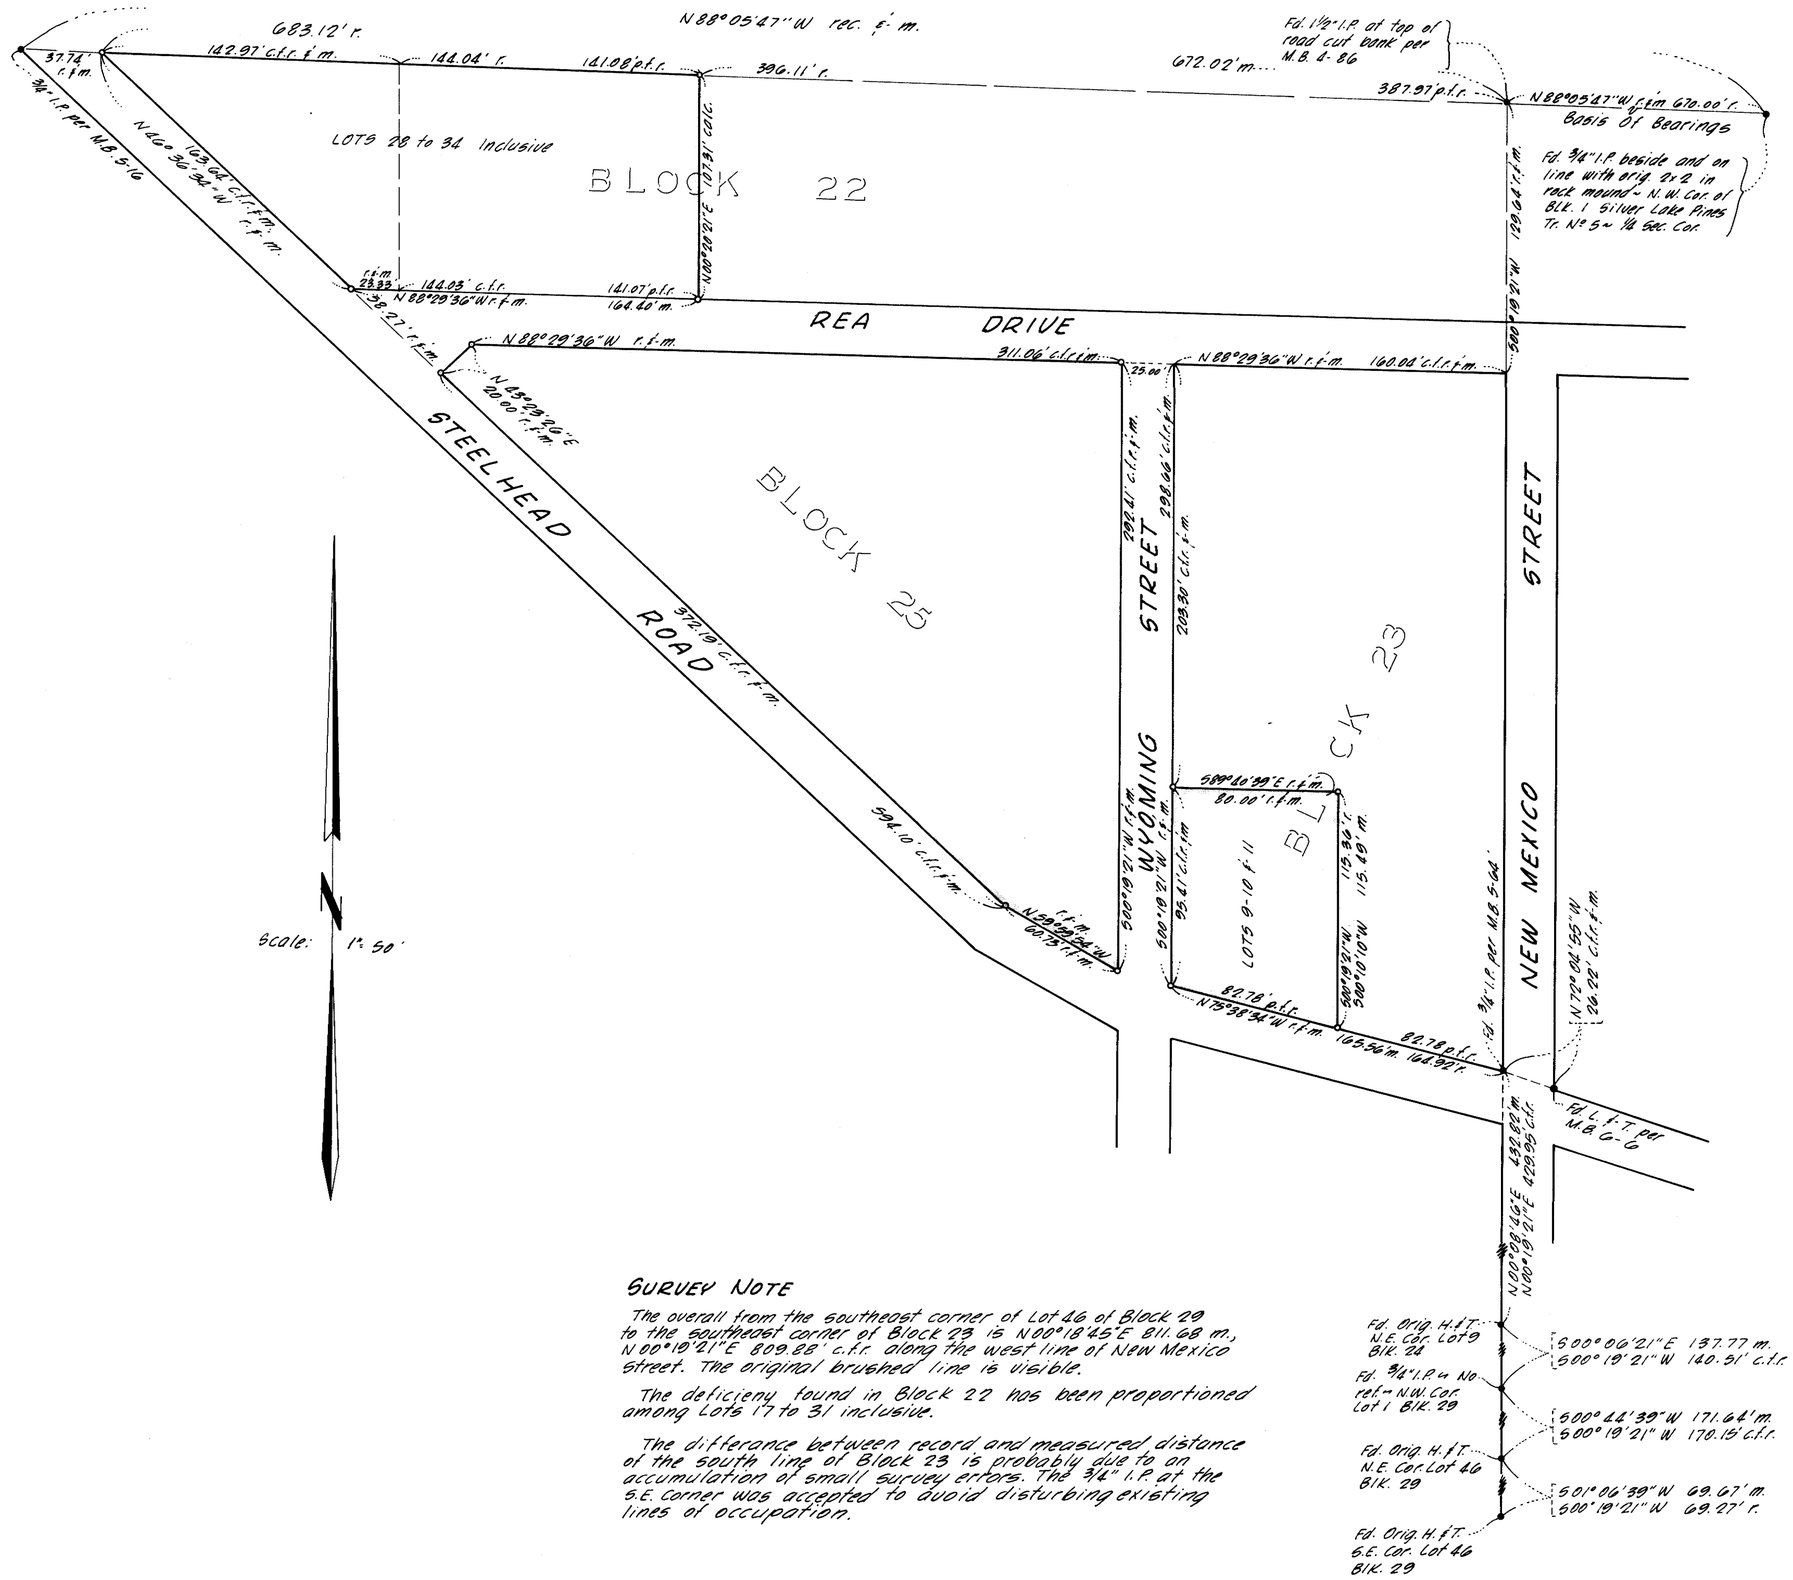

SURVEYOR'S CERTIFICATE

This map correctly represents a survey made under my direction in conformance with the requirements of Chapter 15 of Division 3 of the Business and Professions Code in July, 1970, at the request of Mr. Bruce Clark.

Gordon C. Holmes
Gordon C. Holmes RCE 10467

COUNTY SURVEYOR'S CERTIFICATE

This map has been examined for conformance with the requirements of Chapter 15 of Division 3 of the Business and Professions Code this 9th day of March, 1971.

Richard L. Good, P.E.
County Surveyor

Inst. No 3005

COUNTY RECORDER'S CERTIFICATE

Filed for record this 9th day of March, 1971, at 9:15 A.M. in Book 7 of Maps at Page 24 at the request of Gordon C. Holmes.

Ann M. Fields
County Recorder

BASIS OF BEARINGS

The record bearing of N 88°05'47" W of the north line of Silver Lake Pines Tract No 5 per M.B. 1-11 as measured between the ¾" I.P. at the northwest corner of Block 1 and the 1½" I.P. at the northwest corner of Lot 16 of Block 22 per M.B. 4-86 was used as the basis of bearings shown on this map.

MONUMENT NOTE

- • Indicates a found Point as noted.
- ∘ Indicates a ¾" I.P. & tag set.

LEGEND

r = record
m = measured
p.f.r. = proportioned from record
c.l.r. = calculated from record

SURVEY NOTE

The overall from the southeast corner of Lot 46 of Block 29 to the southeast corner of Block 23 is N 00°18'45" E 811.68 m., N 00°19'21" E 809.88' c.l.r. along the west line of New Mexico Street. The original brushed line is visible.

The deficiency found in Block 22 has been proportioned among Lots 17 to 31 inclusive.

The difference between record and measured distance of the south line of Block 23 is probably due to an accumulation of small survey errors. The ¾" I.P. at the S.E. Corner was accepted to avoid disturbing existing lines of occupation.

RECORD OF SURVEY

OF LOTS 28 TO 34 OF BLOCK 22, LOTS 9,10 AND 11 OF BLOCK 23 AND ALL OF BLOCK 25 OF SILVER LAKE PINES TRACT No 5 PER M.B. 1-11 ET SEQ, IN THE COUNTY OF MONO, STATE OF CALIFORNIA ~

Gordon C. Holmes RCE 10467
Bishop, California

July, 1970
Scale: 1" = 50'