SHEET 1 OF 1 SHEETS

SCALE: 1" = 200'

PARCEL MAP

R. S. T.

MONO COUNTY, CALIFORNIA

BEING A DIVISION OF A PORTION OF THE SOUTHWEST QUARTER OF SEC. 35, T. 3 S., R. 27 E., M.D.M. IN THE COUNTY OF MONO, CALIFORNIA

MAY, 1970

GERALD F. OLDENBURG, L.S. 3246

THIS MAP WAS PREPARED UNDER MY DIRECTION AND IS BASED UPON A FIELD SURVEY IN CONFORMANCE WITH THE REQUIREMENTS OF THE SUBDIVISION MAP ACT AT THE REQUEST OF STANLEY F. HUDEC IN MAY, 1970. I HEREBY CERTIFY THAT ALL PROVISIONS OF APPLICABLE STATE LAW AND LOCAL ORDINANCES HAVE BEEN COMPLIED WITH.

Gerald F. Oldenburg
GERALD F. OLDENBURG, L.S. 3246

THIS MAP HAS BEEN EXAMINED THIS 13th DAY OF Apr, 1971, FOR CONFORMANCE WITH THE REQUIREMENTS OF MONO COUNTY ORDINANCE NO. 367 AND THE CONDITIONALLY APPROVED TENTATIVE PARCEL MAP.

J E Bell
CHAIRMAN, COUNTY PLANNING COMMISSION

THIS MAP HAS BEEN EXAMINED THIS 19th DAY OF April, 1971 FOR CONFORMANCE WITH THE REQUIREMENTS OF SECTION 11575 OF THE SUBDIVISION MAP ACT.

Richard L. Bol, P.E.
COUNTY SURVEYOR

NOTE: THE PROPOSED ROADS WITHIN THE PARCELS SHOWN HEREON SHALL BE DEDICATED AND IMPROVED WHEN THE PARCELS ARE DEVELOPED.

#3288

FILED FOR RECORD THIS 20th DAY OF April 1971 AT 9:05 A.M. IN BOOK 7, PAGE 28 AT REQUEST OF Stanley F. Hudec

Anne M. Webb
COUNTY RECORDER

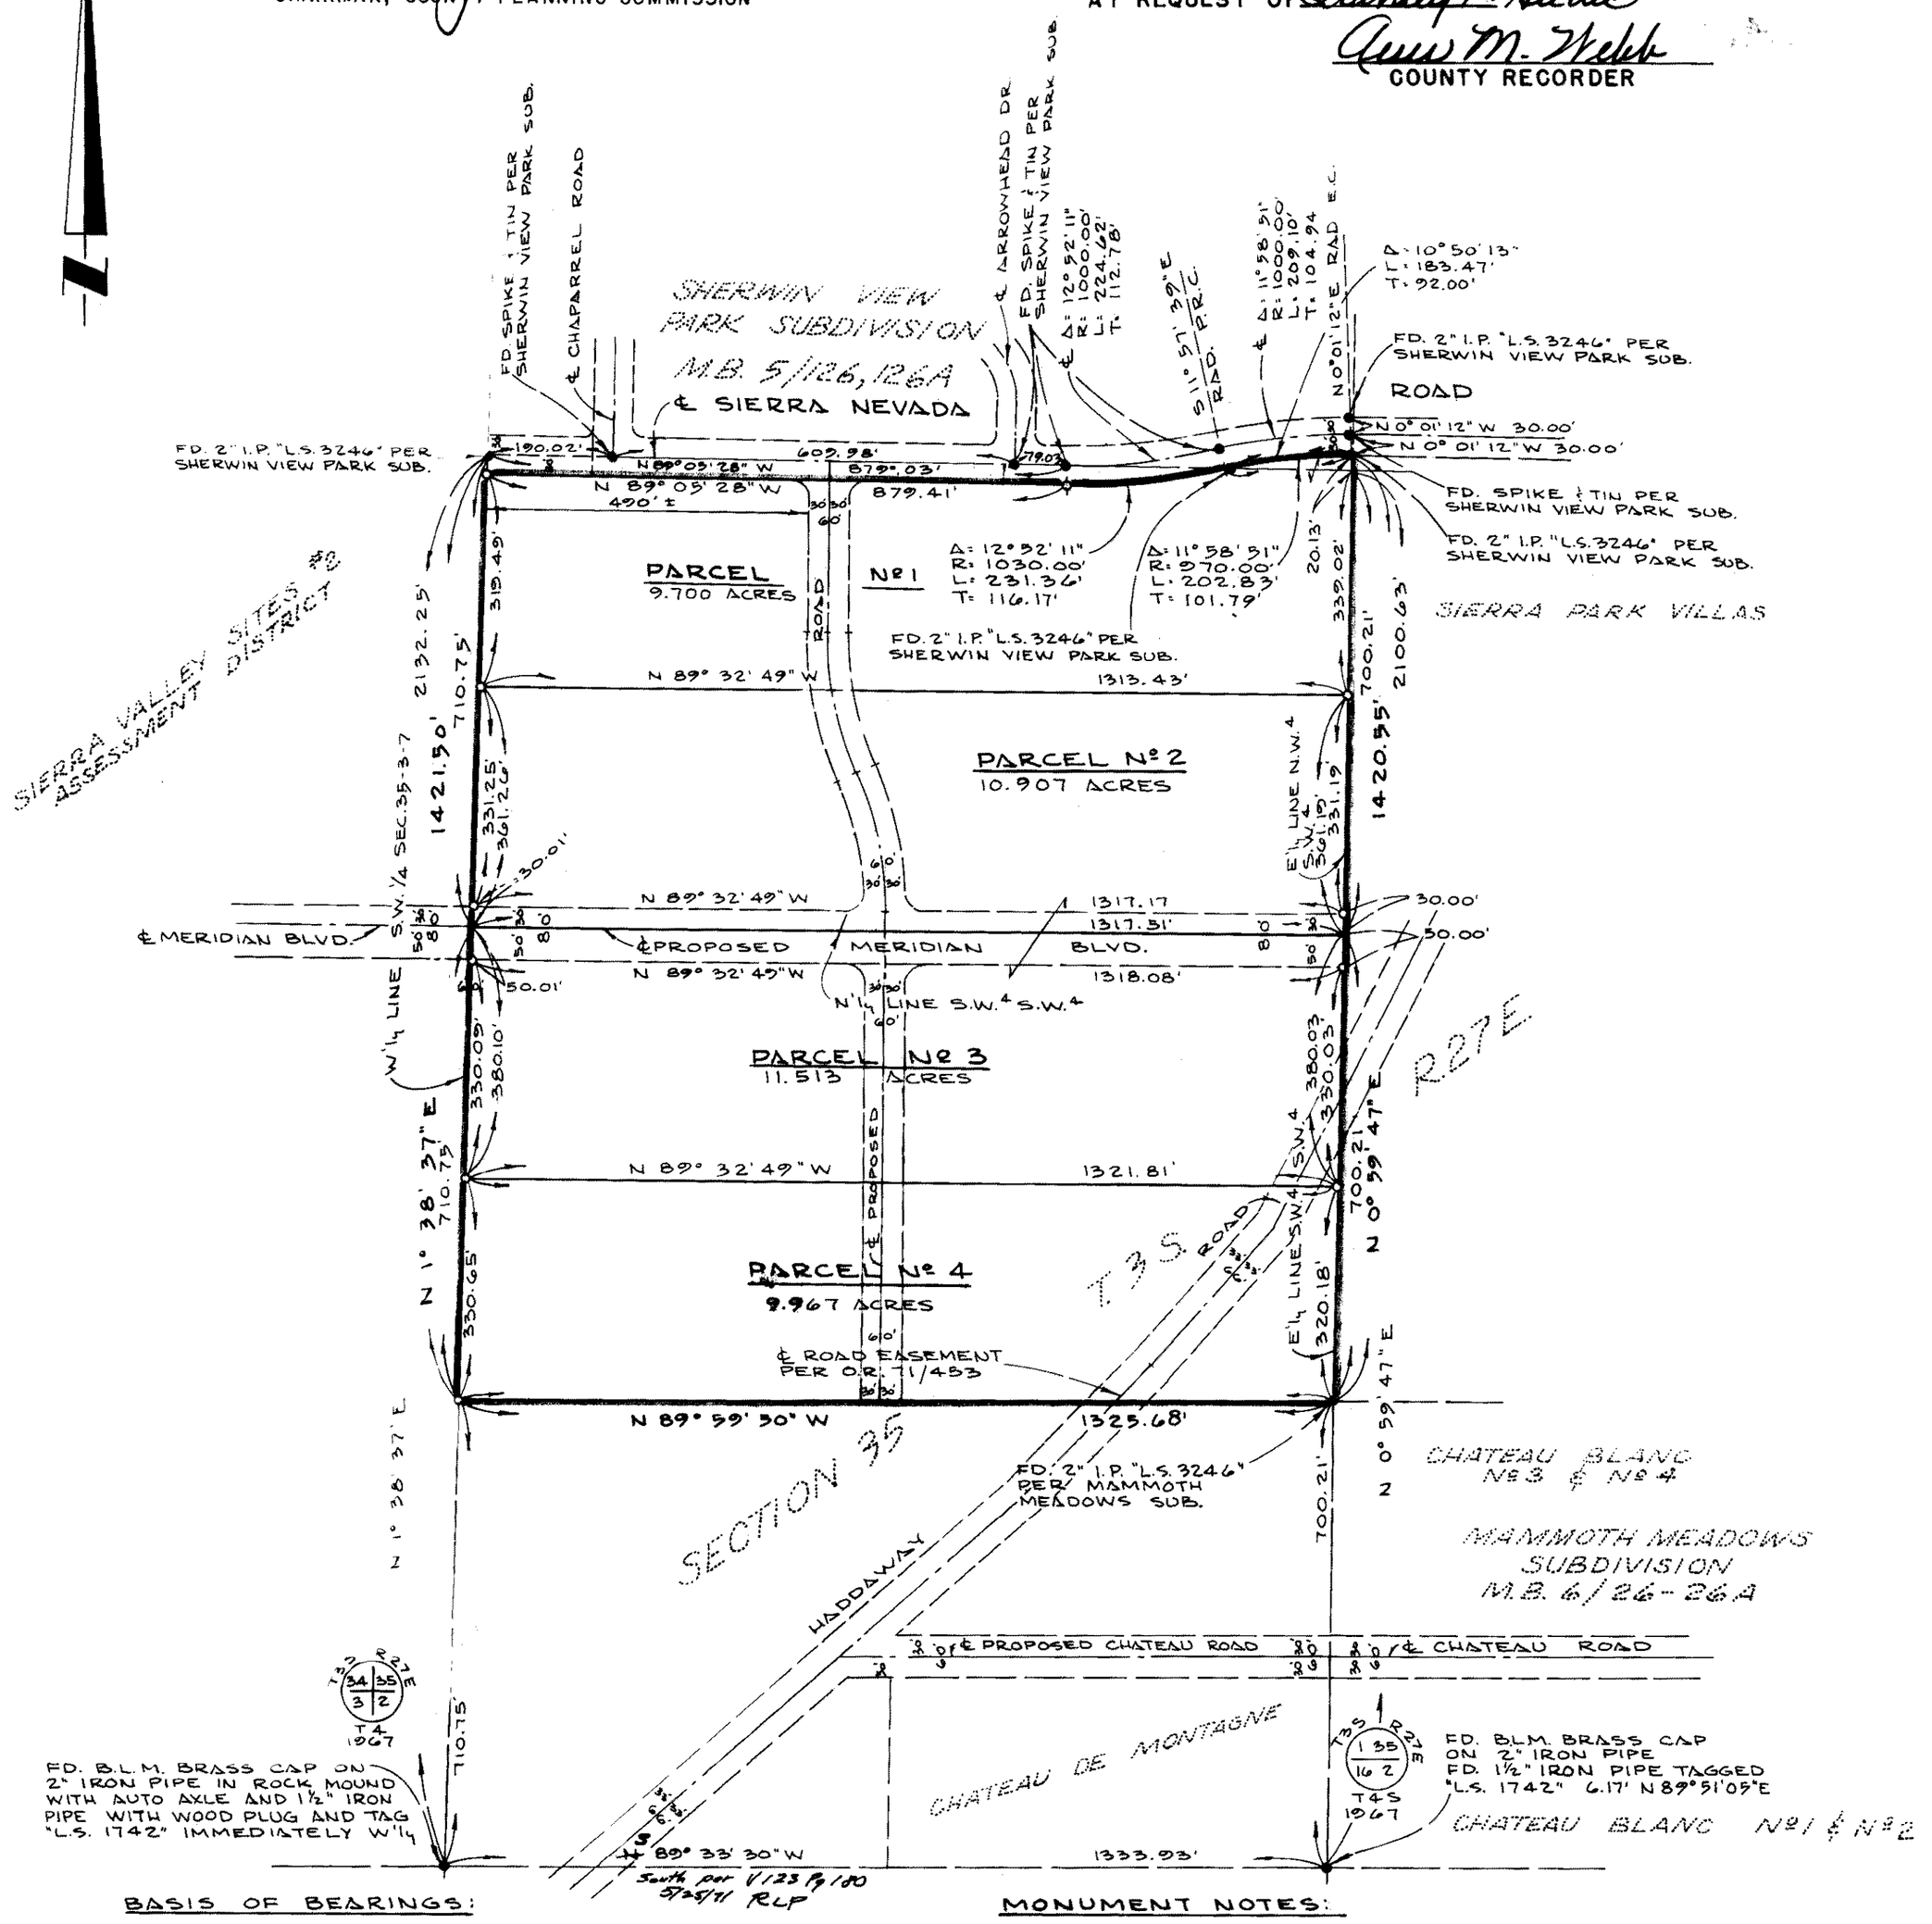

BASIS OF BEARINGS:

THE BEARINGS HEREON ARE BASED ON THE CENTERLINE OF SIERRA NEVADA ROAD BEING N 89°05'28" W PER SHERWIN VIEW PARK SUBDIVISION, M.B. 5/126, 126A, RECORDS OF MONO CO.

MONUMENT NOTES:

o INDICATES SET 2" IRON PIPE TAGGED "L.S. 3246"

• INDICATES FOUND MONUMENTS AS NOTED

JOB # 70-94

P.M. 7 PAGE 28