SCALE: 1" = 400'

RECORD OF SURVEY

IN THE UNINCORPORATED TERRITORY OF THE COUNTY OF MONO, STATE OF CALIFORNIA, BEING A RESURVEY OF SECTION 20 AND FRACTIONAL SECTION 17, T.1N., R.27E., M.D.M.,

RECORD OF SURVEY No 34-1

ONE SHEET ONLY

No. 225

Filed this 20th day of July, 1971, at 9:45 A.M. in Book 7 of Maps at Page 37 at the request of Gordon C. Holmes.

Ann M. Webb
County Recorder

This map correctly represents a survey made by me or under my direction in conformance with the requirements of the Land Surveyor's Act at the request of Geothermal Resources International, Inc. in June & July, 1971.

Gordon C. Holmes
Gordon C. Holmes RCE 10467

GORDON C. HOLMES No. 10467 CIVIL ENGINEER CALIFORNIA

This map has been examined for conformance with the requirements of the Land Surveyor's Act this 16 day of July, 1971.

Richard L. Pool, P.E.
County Surveyor

The bearings shown on this map are based on solar observation and are true.

NOTES:

- • indicates a found point as noted.
- ○ indicates a 3/4" I.P. & Tag set unless otherwise noted.

County Surveyor's Note:

The East-West locations of the N¼ corner and the NE corner of Section 20 was not established in accordance with the "MANUAL OF INSTRUCTION FOR THE SURVEY OF THE PUBLIC LANDS OF THE UNITED STATES – 1947."
RLP

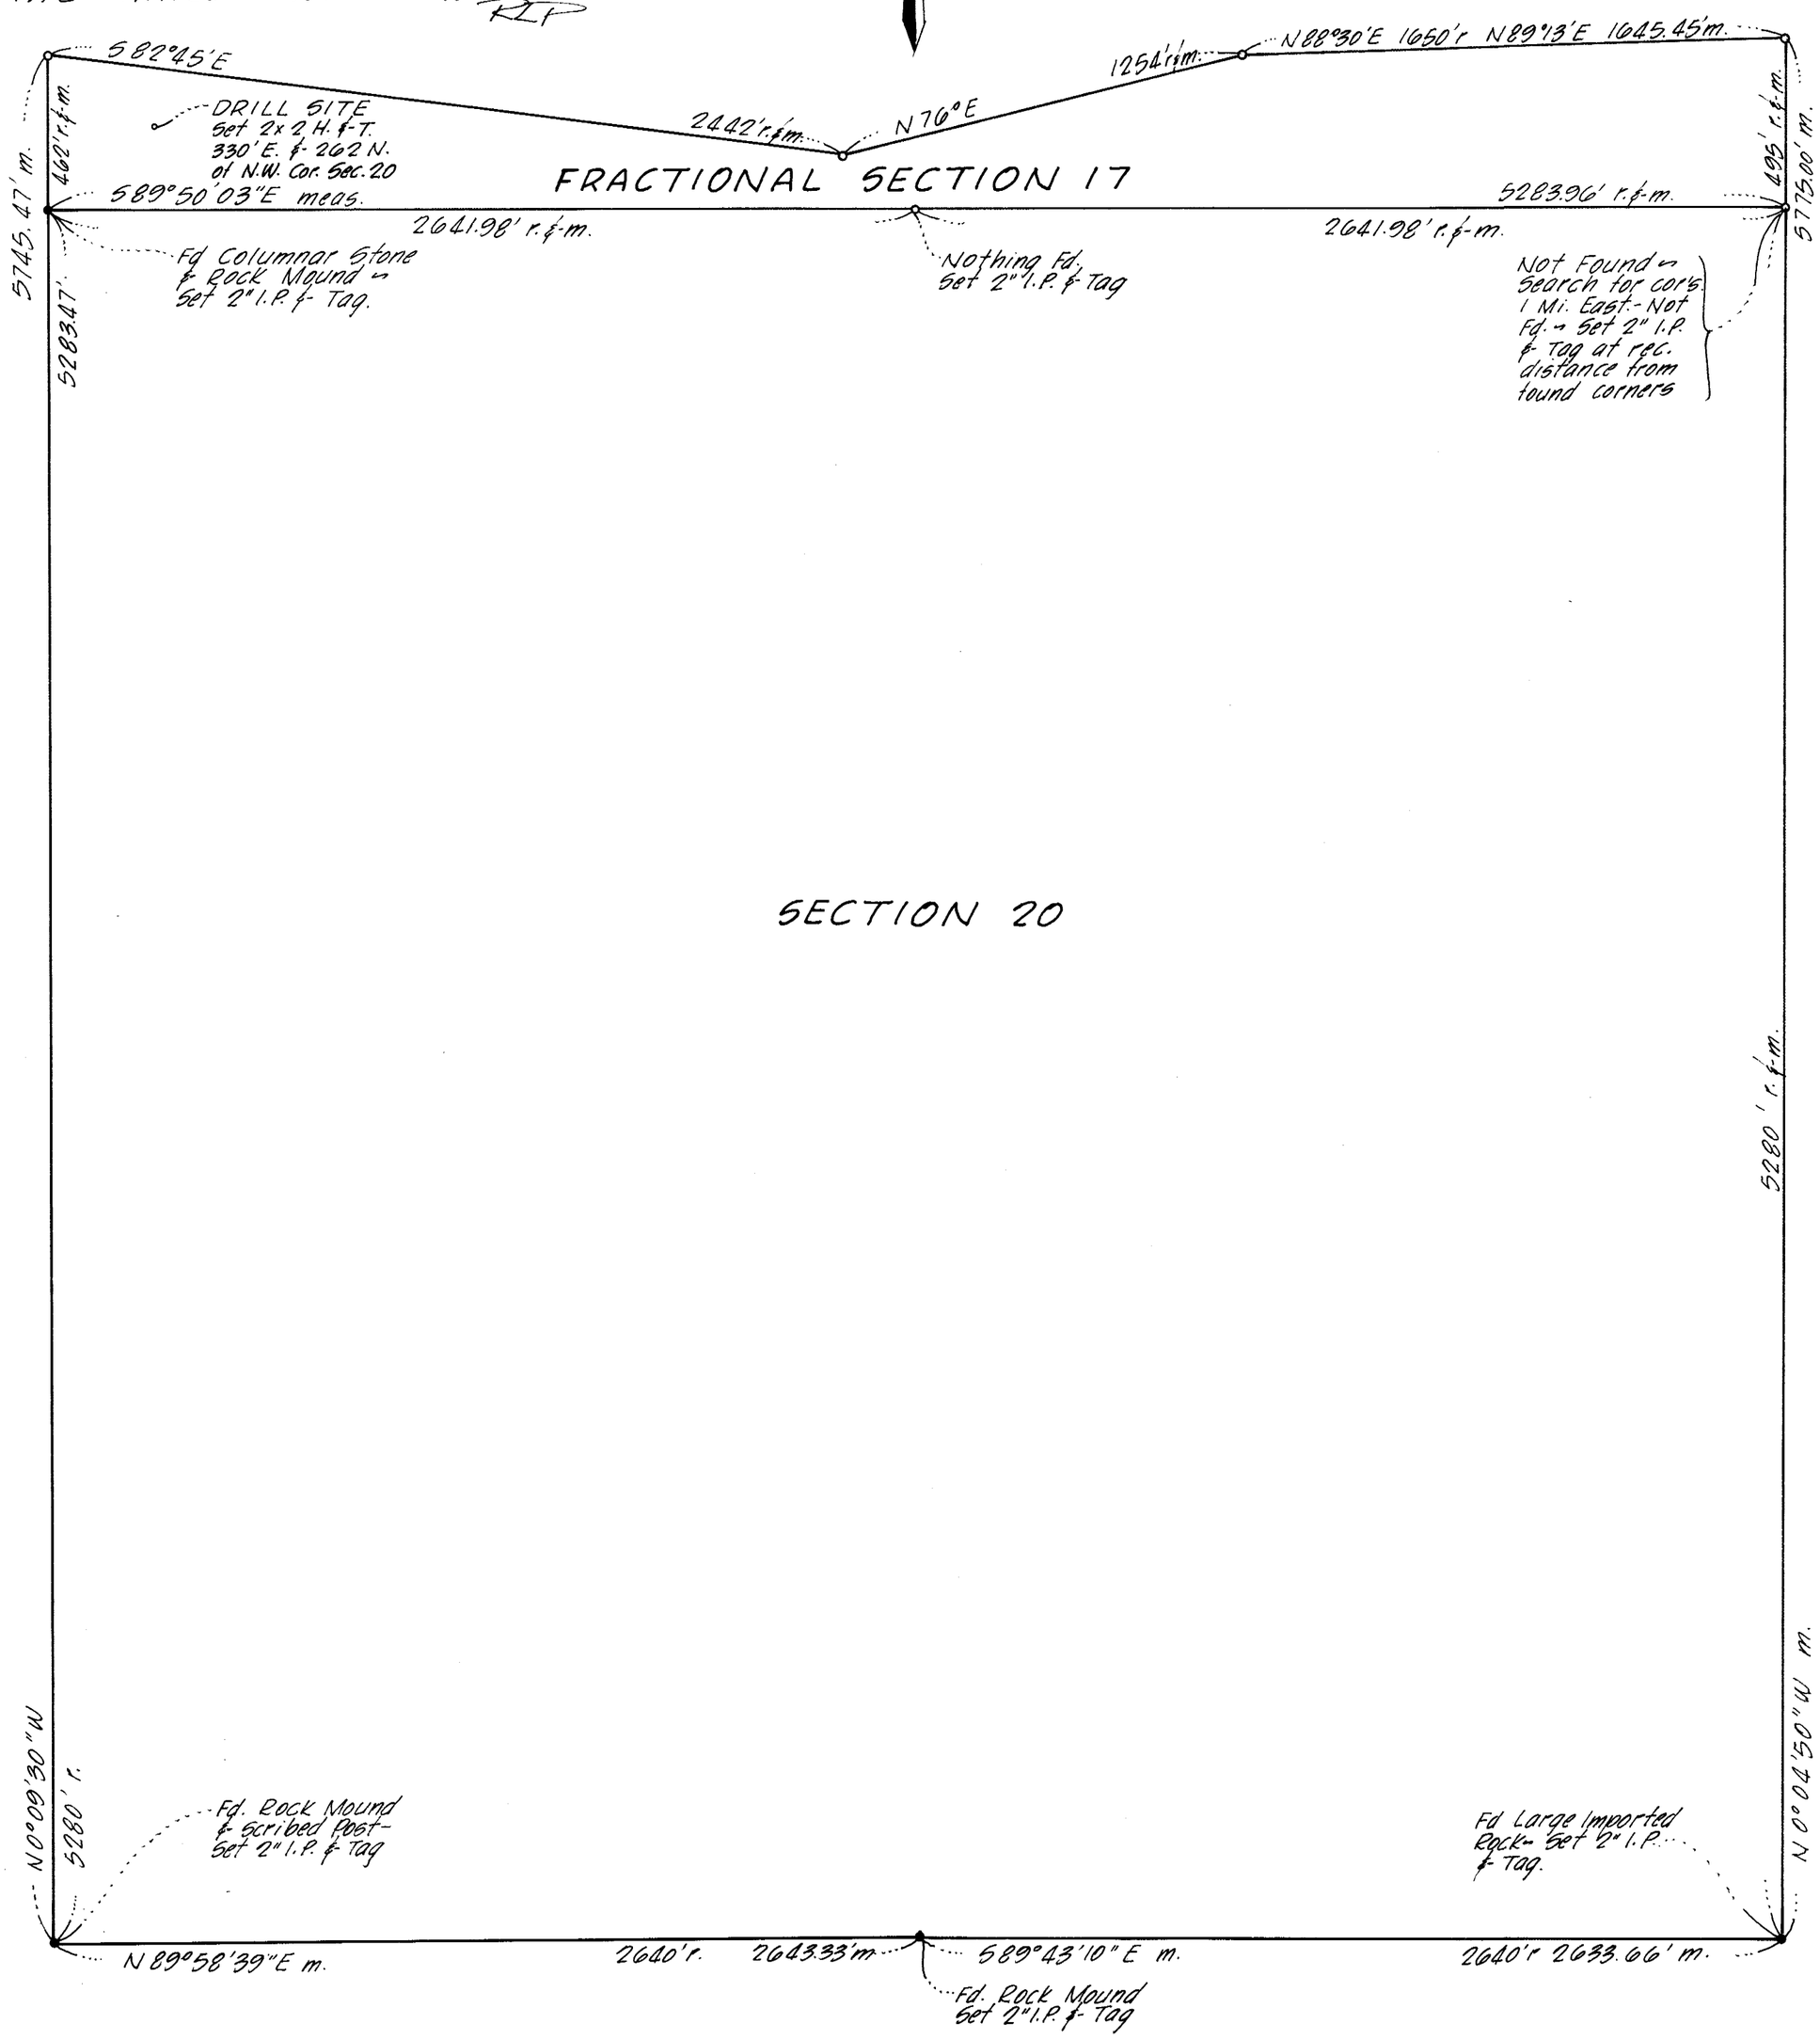

Vol. 7 PAGE 37

34-1