PARCEL MAP 32-2

UTZMAN PARCELS

IN THE NW1/4 SE1/4 SEC. 28

T.5N., R.25E., M.D.B.&M.

MONO COUNTY, CALIFORNIA

SCALE 1" = 30'

0 10 20 30 60 90 120 150

COUNTY SURVEYOR'S CERTIFICATE

THIS MAP HAS BEEN EXAMINED THIS 12th DAY OF August, 1971, FOR CONFORMANCE WITH THE REQUIREMENTS OF SECTION 11575 OF THE SUBDIVISION MAP ACT.

Richard L. Cook, P.E.
COUNTY SURVEYOR

BASIS OF BEARING

THE BEARING OF N2°13'W FOR THE CENTERLINE OF STATE HIGHWAY RT. 182 OR AS RECORDED IN BOOK 1 PAGE 64 OF MAPS, OFFICIAL RECORDS OF MONO COUNTY, IS THE BASIS OF BEARING FOR THIS SURVEY.

o=1/2"X24" REBARS SET IN THIS AND PREVIOUS SURVEYS

PLANNING COMMISSION'S CERTIFICATE

THIS IS TO CERTIFY THAT THIS PARCEL MAP IS IN ACCORD WITH THE APPROVED TENTATIVE MAP OF THE PARCELS.

J. E. Bell Chairman
MONO COUNTY PLANNING COMMISSION

SURVEYOR'S CERTIFICATE

THIS MAP WAS PREPARED BY ME OR UNDER MY DIRECTION AND WAS COMPILED FROM RECORD DATA IN CONFORMANCE WITH THE REQUIREMENTS OF THE SUBDIVISION MAP ACT AT THE REQUEST OF ANN M. WEBB ON JUNE 13TH, 1968. I HEREBY CERTIFY (THAT IT CONFORMS TO THE APPROVED TENTATIVE MAP AND THE CONDITIONS OF APPROVAL THEREOF; THAT) ALL PROVISIONS OF APPLICABLE STATE LAW AND LOCAL ORDINANCES HAVE BEEN COMPLIED WITH.

Walter G. Reid
WALTER G. REID R.E. 7522
VIRGINIA CITY, NEVADA

No. 783

RECORDER'S CERTIFICATE

FILED THIS 17th DAY OF August, 1971 AT 11:00 A.M., IN BOOK 7 OF Maps ON PAGE 44 AT THE REQUEST OF Ann M. Webb.

Ann M. Webb
COUNTY RECORDER

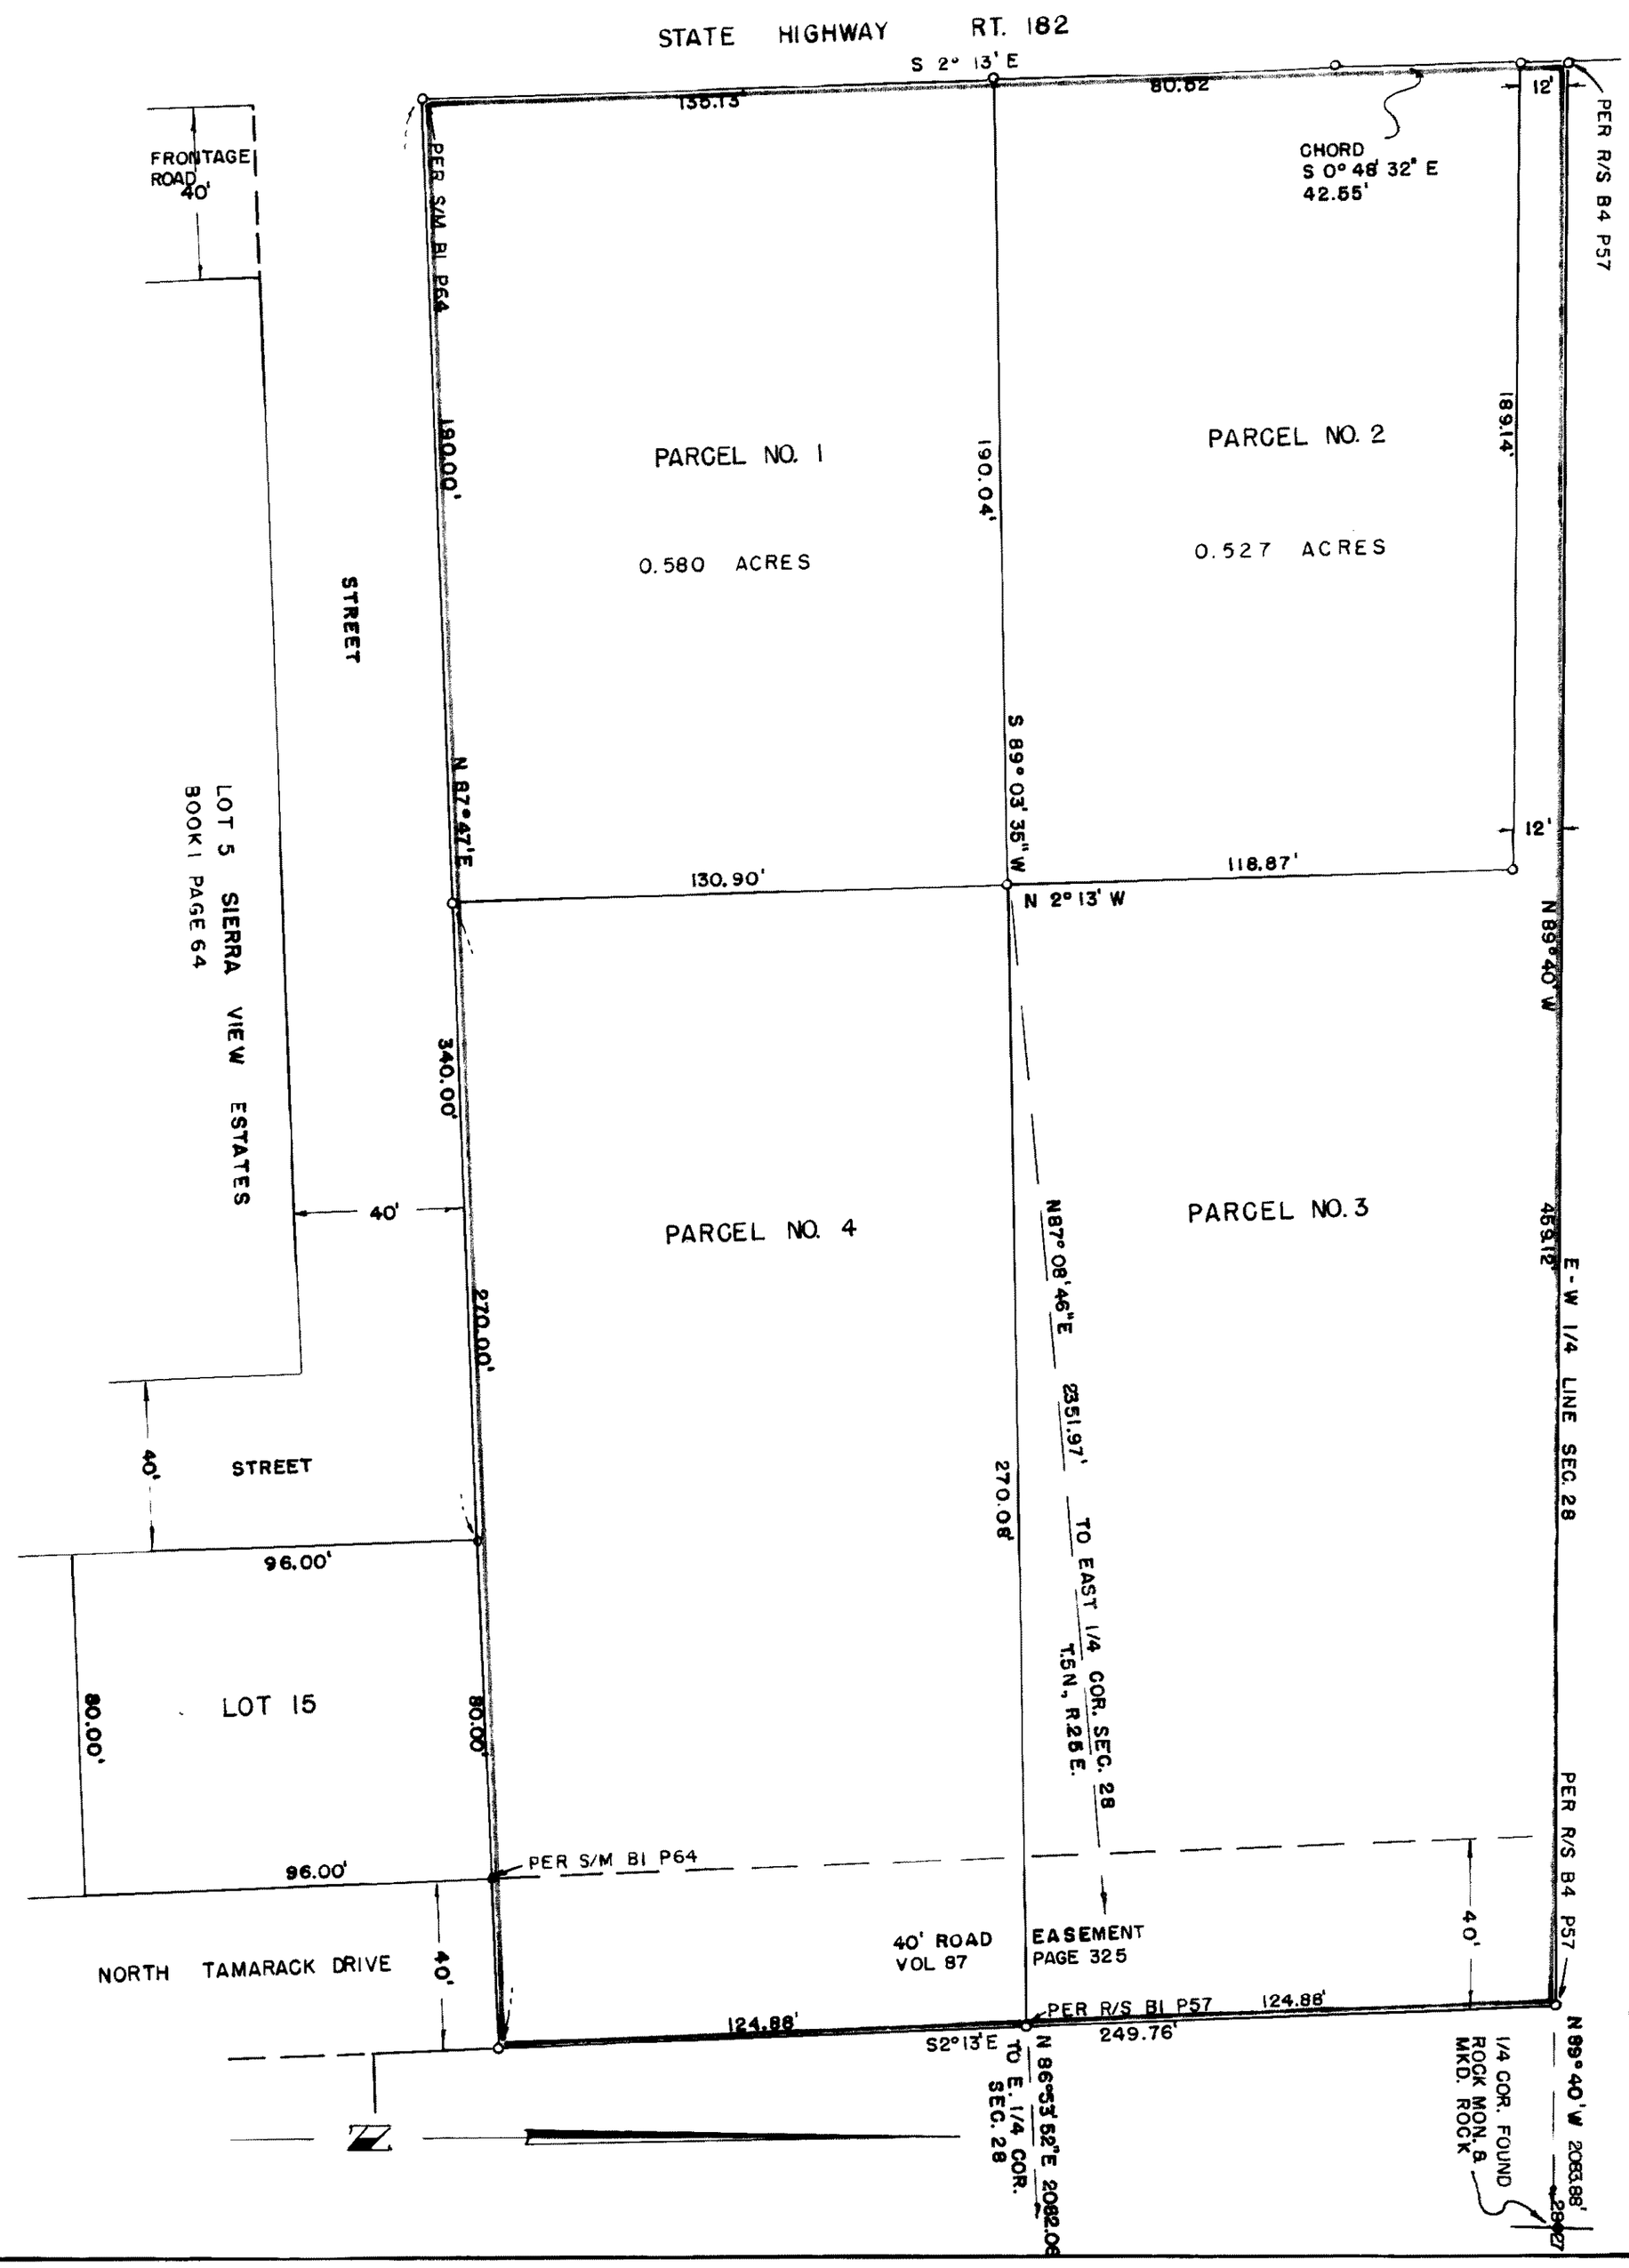

Vol. 7 - Pg. 44