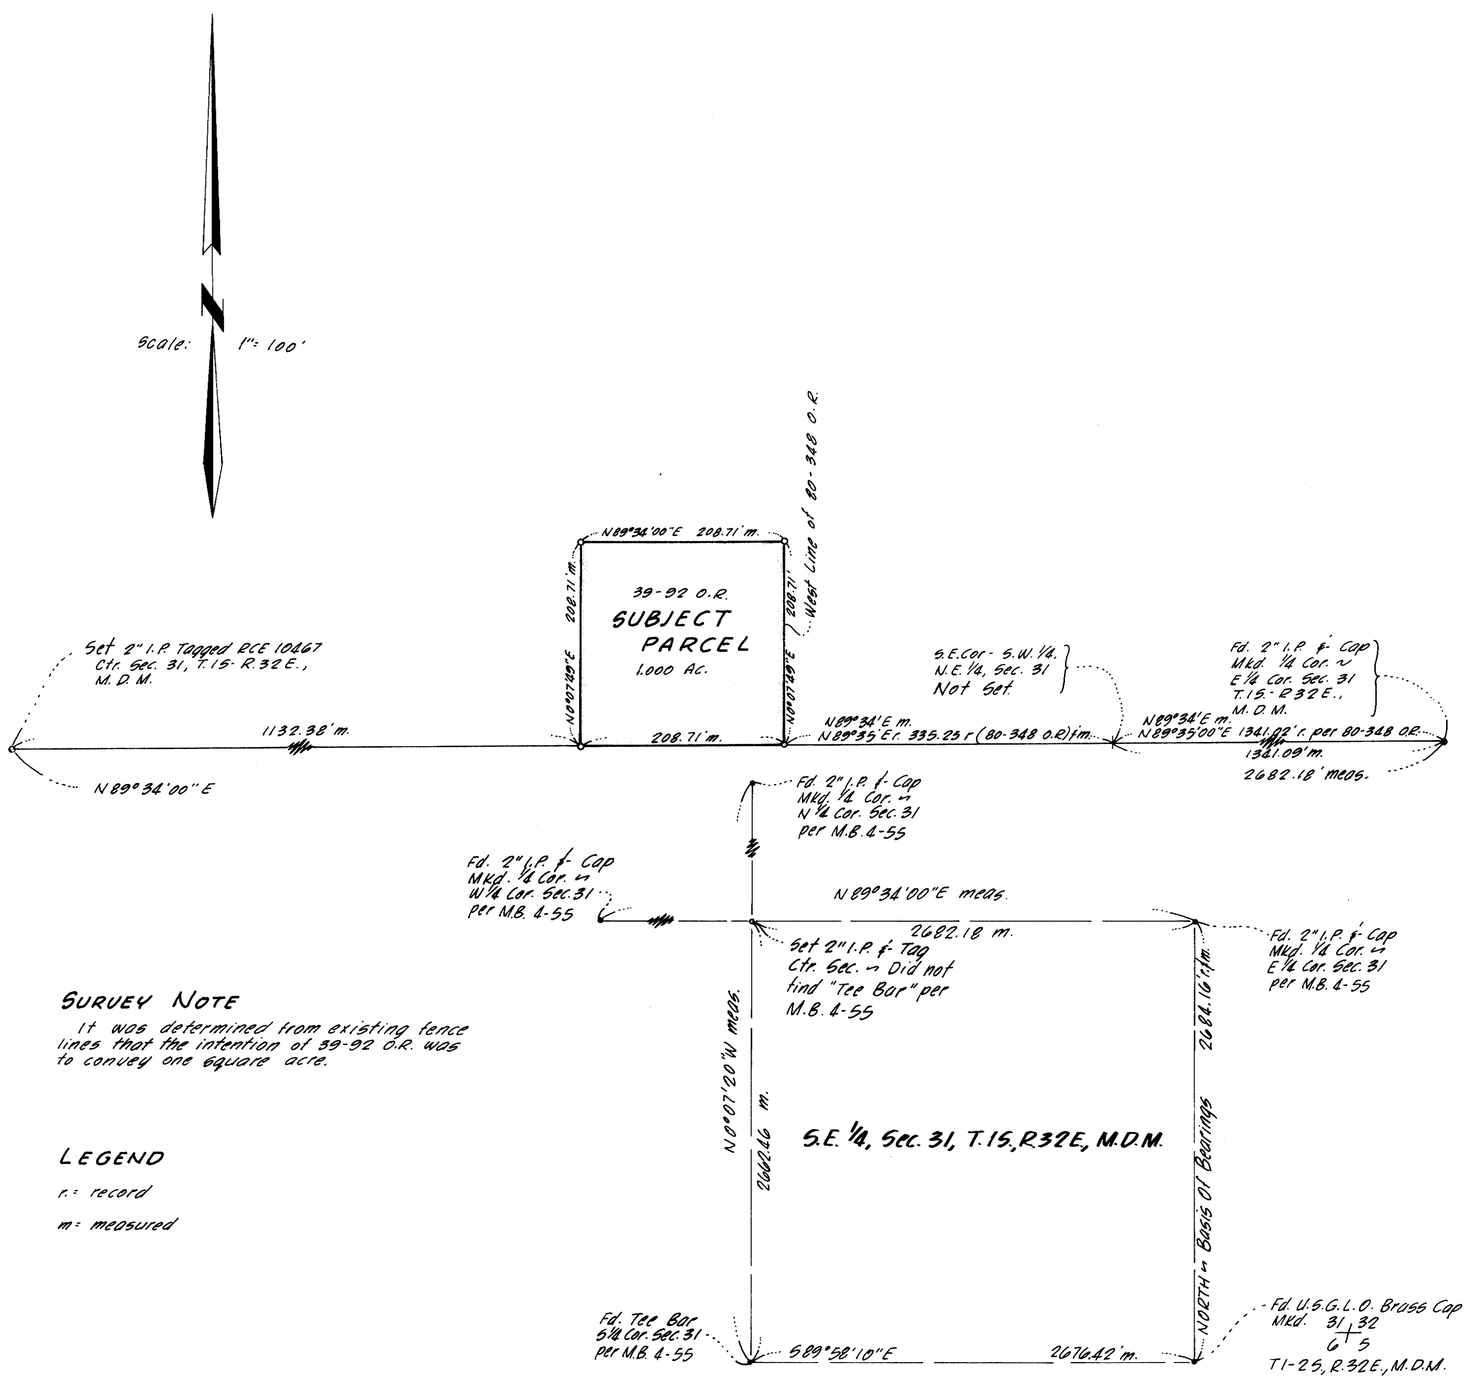


SECTION SURVEY

SCALE: 1" = 600'

## SURVEYOR'S CERTIFICATE

This map correctly represents a survey made under my direction in conformance with the requirements of Chapter 15 of Division 3 of the Business and Profession Code in June, 1970, at the request of Mr. Charles N. Green.

Gordon C. Holmes

Gordon C. Holmes, RCE 10467

## COUNTY SURVEYOR'S CERTIFICATE

This map has been examined for conformance with the requirements of Chapter 15 of Division 3 of the Business and Professions Code this 20th day of August, 1971.

Richard L. Gool, R.E. C/VIL

County Surveyor

REGISTERED PROFESSIONAL ENGINEER No. 18,030 STATE OF CALIFORNIA

## COUNTY RECORDER'S CERTIFICATE

Inst. No. 850

Filed for record this 20th day of August, 1971, at 9:40 A.M. in Book 7 of Maps at Page 47 at the request of Gordon C. Holmes.

Ann M. Webb

County Recorder

## BASIS OF BEARINGS

The record bearing of NORTH of the east line of the southeast quarter of Section 31, T.1S-R.32E., M.D.M., per M.B. 5-91 was used as the basis of bearings shown on this map.

## MONUMENT NOTE

- • Indicates a found point as noted.
- ○ Indicates a 2x2 H. & T. set unless otherwise noted.

## SURVEY NOTE

It was determined from existing fence lines that the intention of 39-92 O.R. was to convey one square acre.

## LEGEND

r. = record

m = measured

# RECORD OF SURVEY #35-1

OF THAT CERTAIN PARCEL OF LAND IN THE SOUTHWEST QUARTER OF THE NORTHEAST QUARTER OF SECTION 31, T.1S-R.32E., M.D.M., CONVEYED TO CHARLES N. GREEN BY THE DEED RECORDED DECEMBER 17, 1957, IN BOOK 39, PAGE 92 OF OFFICIAL RECORDS, IN THE COUNTY OF MONO, STATE OF CALIFORNIA.

Gordon C. Holmes
RCE 10467

Bishop, California
June, 1970