SCALE: 1" = 50'

RECORD OF SURVEY ~ Nº 34-2

IN THE UNINCORPORATED TERRITORY OF THE COUNTY OF MONO, STATE OF CALIFORNIA, BEING A SURVEY OF LOTS 7 AND 8 OF BLOCK 8 AND LOTS 3 TO 6 INCLUSIVE OF BLOCK 14 OF SILVER LAKE PINES INCORPORATED TRACT Nº 2 AS SHOWN ON THE MAP THEREOF RECORDED IN BOOK 1, PAGE 8 OF MAPS, RECORDS OF MONO COUNTY ~

ONE SHEET ONLY
No. 1314

Filed this 16th day of Sept., 1971, at 11:05 A.M. in Book 7 of Maps at Page 51 at the request of Gordon C. Holmes.

Anne M. Webb
County Recorder

This map correctly represents a survey made by me or under my direction in conformance with the requirements of the Land Surveyor's Act in September, 1971, at the request of Veronica Malinski and James Jones.

Gordon C. Holmes
Gordon C. Holmes, RCE 10467

This map has been examined for conformance with the requirements of the Land Surveyors' Act this 15th day of September, 1971.

Richard L. Cool, P.E.
County Surveyor

The record bearing of N 0°46'24" W of the east line of Lots 9 & 18 of Block 9 of Silver Lake Pines Incorporated Tract Nº 2 per M.B. 5-13 was used as the basis of bearings shown on this map.

• indicates a found point as noted.
∘ indicates a 1" I.P. & Tag set.

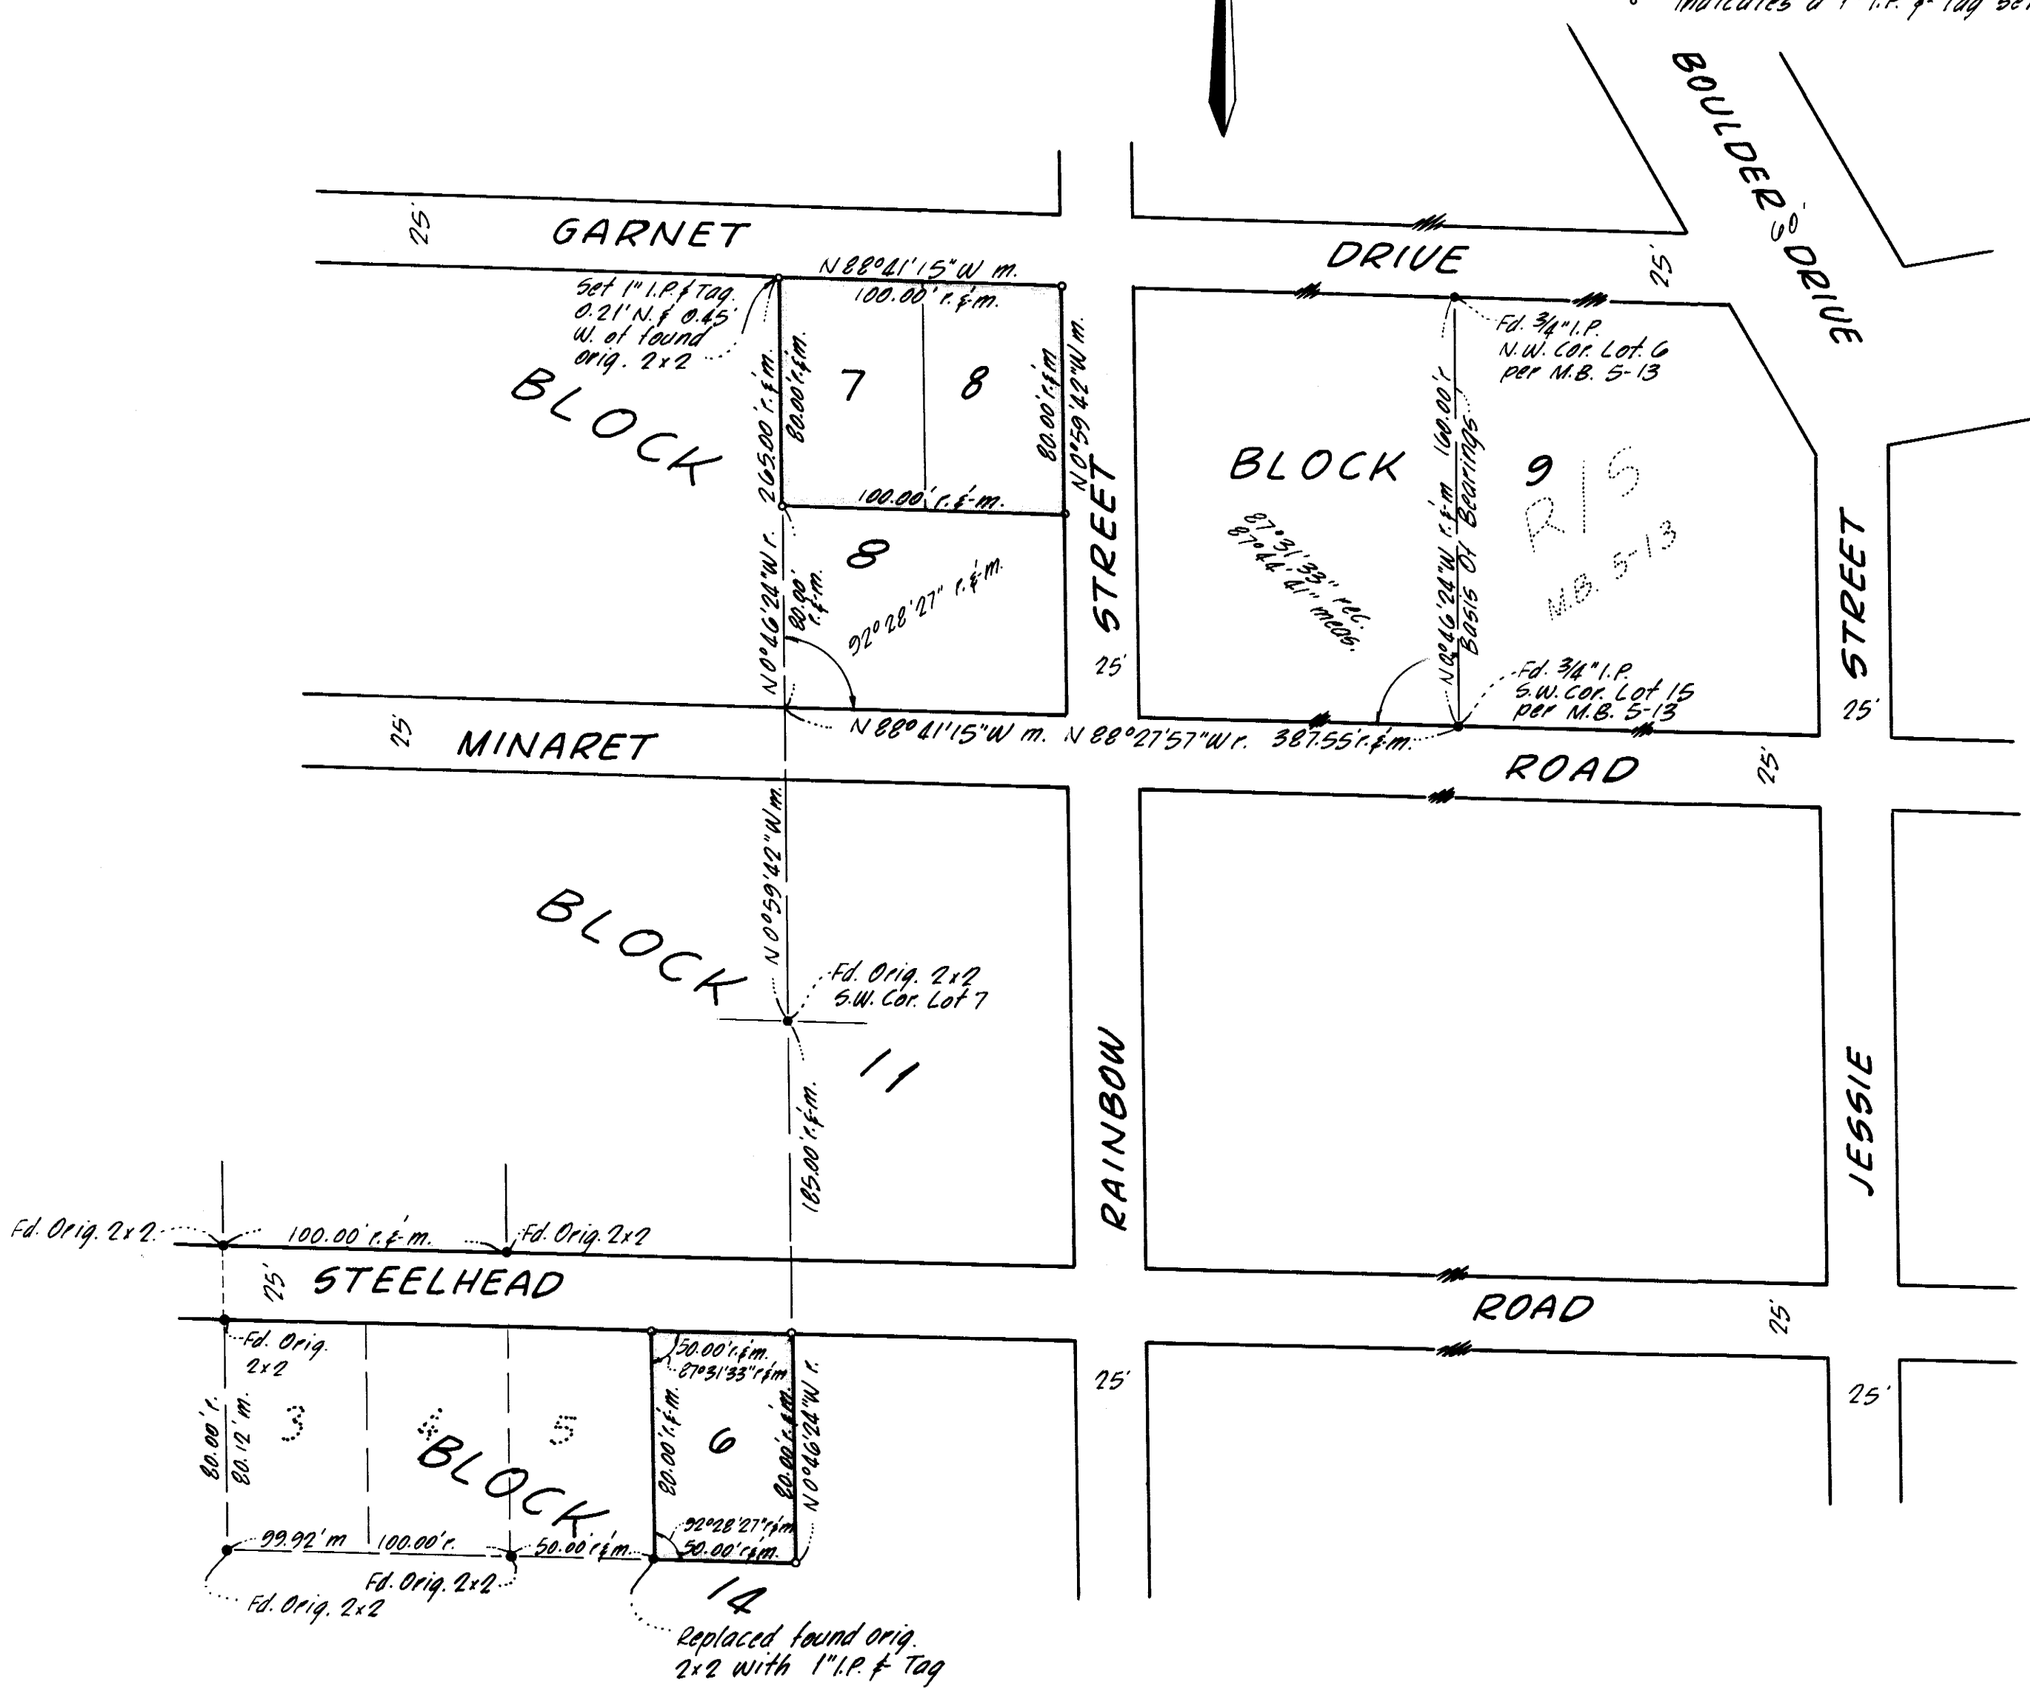

Vol. 7 - Pg. 51