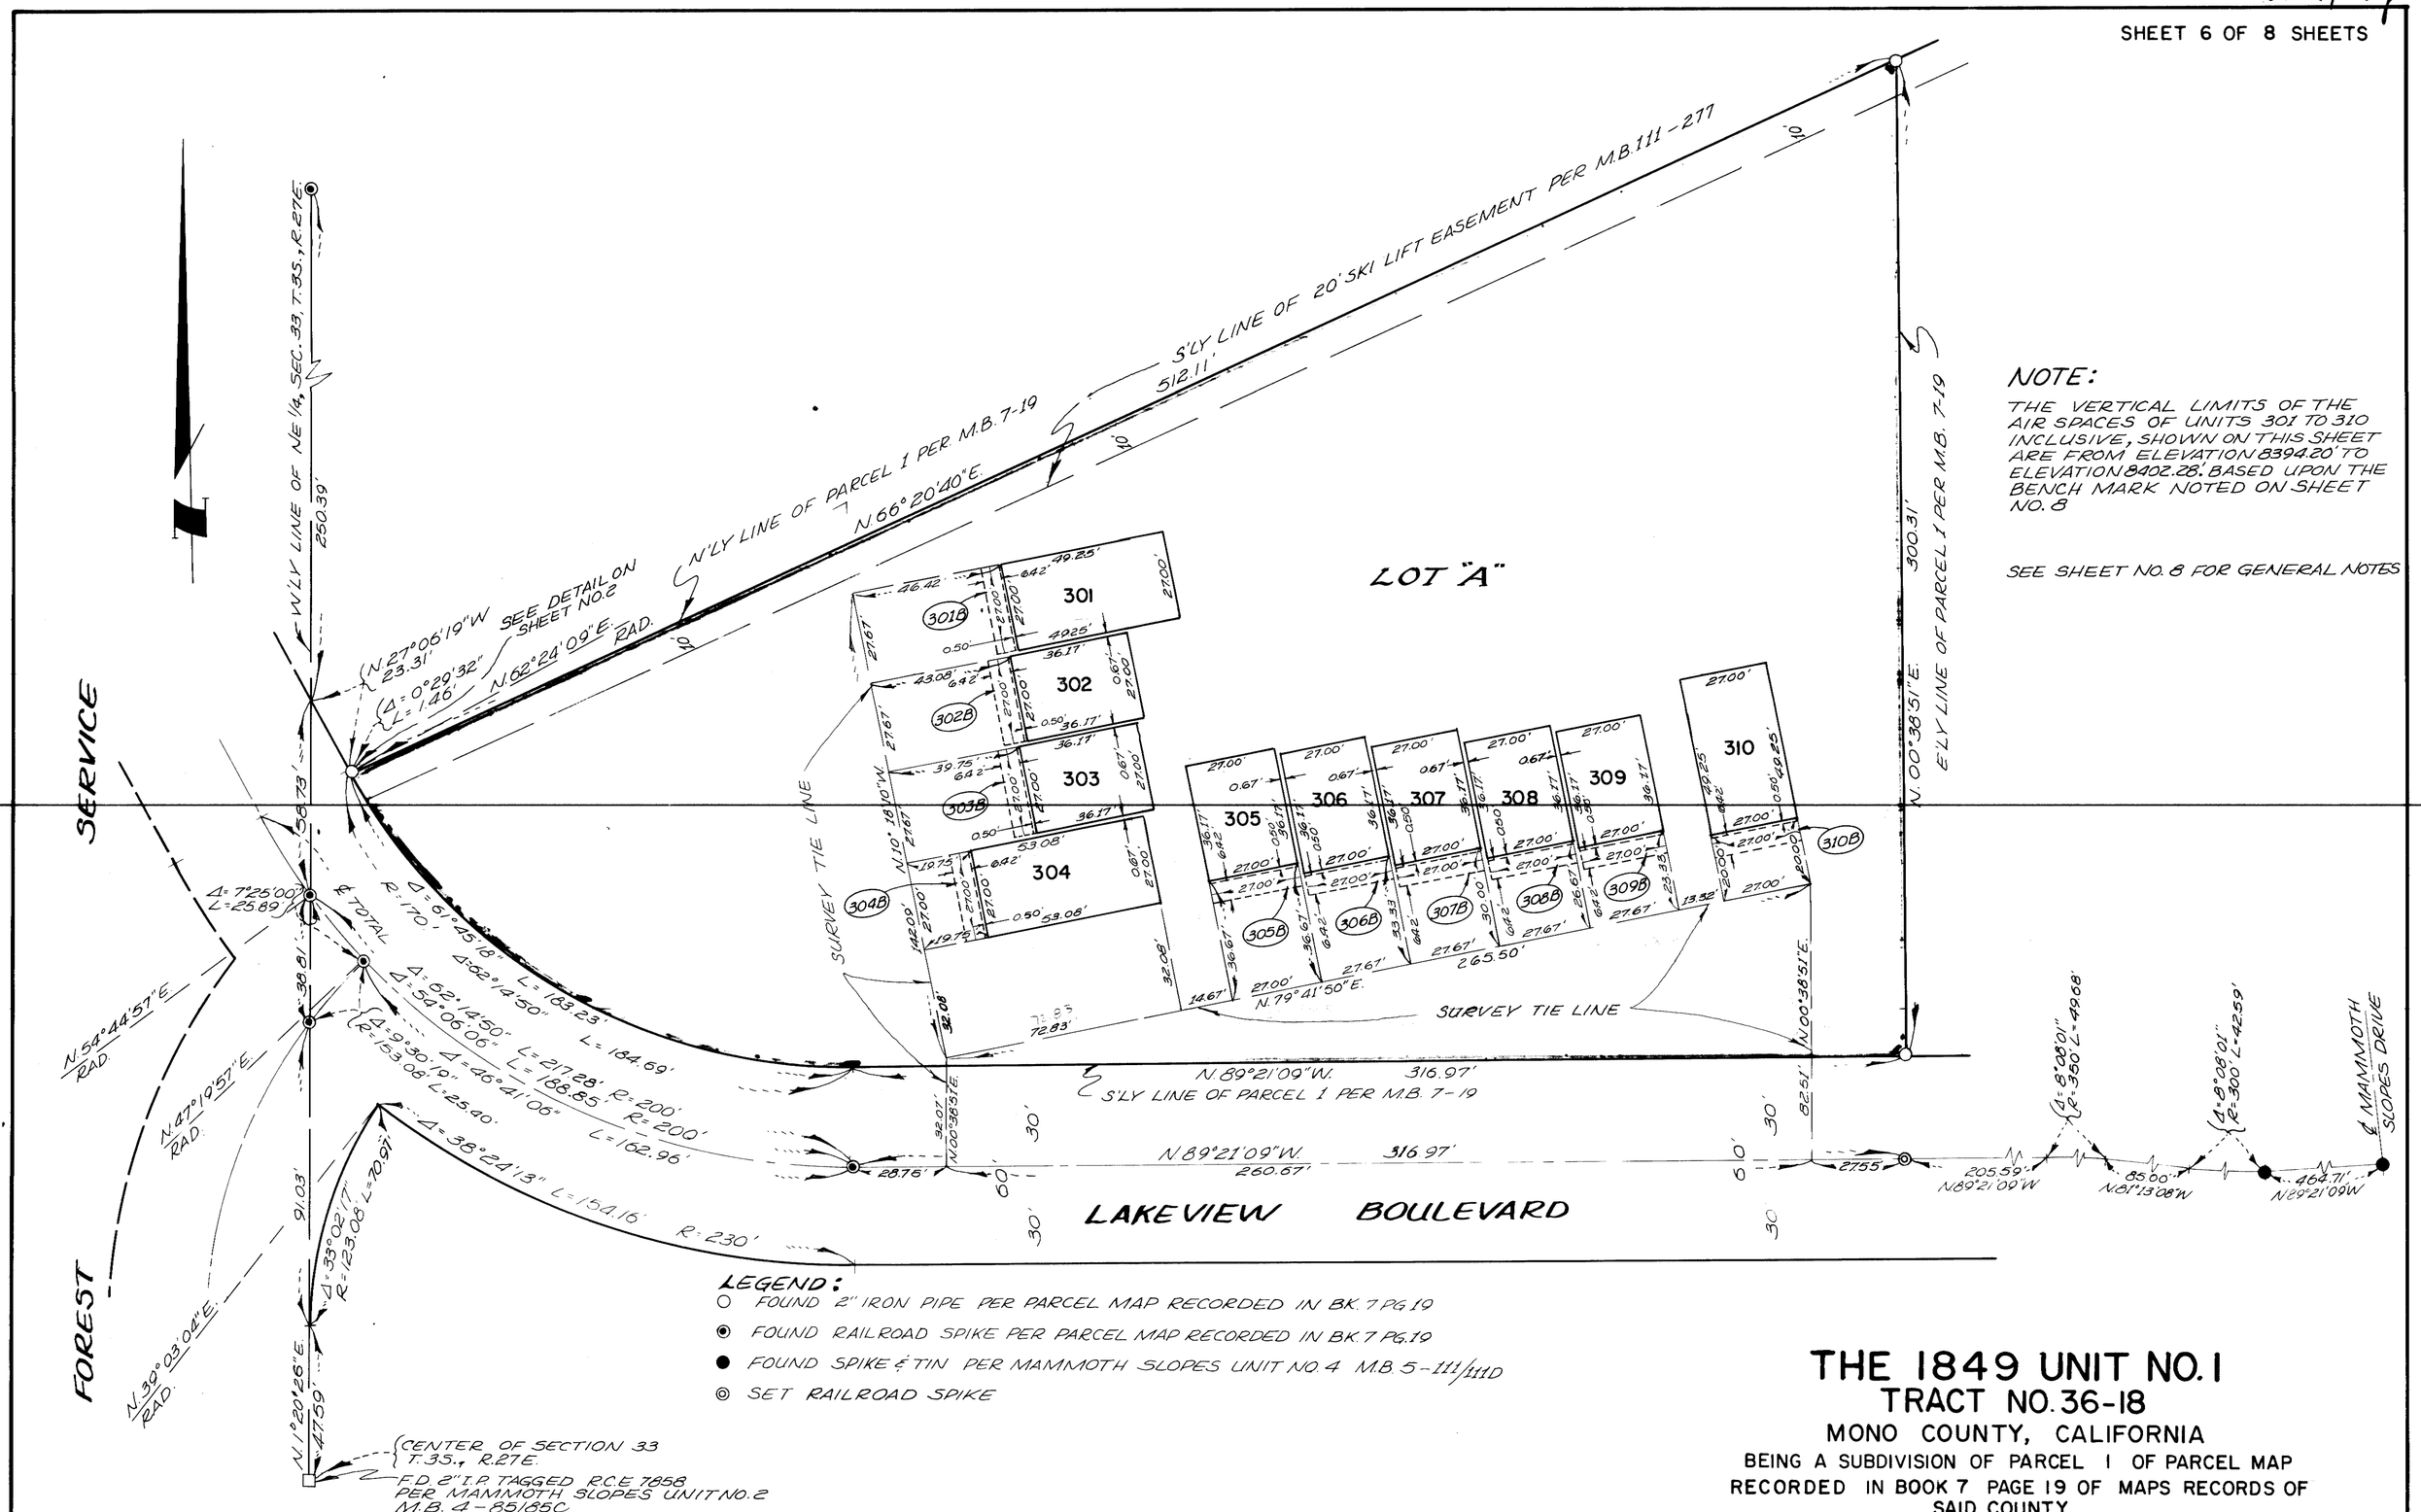

NOTE:

THE VERTICAL LIMITS OF THE AIR SPACES OF UNITS 301 TO 310 INCLUSIVE, SHOWN ON THIS SHEET ARE FROM ELEVATION 8394.20' TO ELEVATION 8402.28' BASED UPON THE BENCH MARK NOTED ON SHEET NO. 8

SEE SHEET NO. 8 FOR GENERAL NOTES

LEGEND:

- ○ FOUND 2" IRON PIPE PER PARCEL MAP RECORDED IN BK. 7 PG. 19
- ◉ FOUND RAILROAD SPIKE PER PARCEL MAP RECORDED IN BK. 7 PG. 19
- ● FOUND SPIKE & TIN PER MAMMOTH SLOPES UNIT NO. 4 M.B. 5-111/111D
- ◎ SET RAILROAD SPIKE

THE 1849 UNIT NO. 1
TRACT NO. 36-18
MONO COUNTY, CALIFORNIA

BEING A SUBDIVISION OF PARCEL 1 OF PARCEL MAP RECORDED IN BOOK 7 PAGE 19 OF MAPS RECORDS OF SAID COUNTY

CONDOMINIUM PURPOSES

SCALE: 1" = 30'