SHEET 3 OF 3 SHEETS

SCALE: 1" = 20'

TRACT Nº 36-21

CHATEAU DE MONTAGNE, NO. 2

MONO COUNTY, CALIFORNIA

BEING A SUBDIVISION OF A PORTION OF THE SOUTHEAST QUARTER OF THE SOUTHWEST QUARTER OF THE SOUTHWEST QUARTER OF SECTION 35, TOWNSHIP 3 SOUTH, RANGE 27 EAST OF THE MOUNT DIABLO MERIDIAN

MARCH, 1971 — GERALD F. OLDENBURG, L.S. 3246

22 LOTS & LOT A — 2.191 ACRES

STREET AREA = 0.203 ACRES

SEE SHEET NO. 2 FOR BASIS OF BEARINGS AND MONUMENT NOTES.

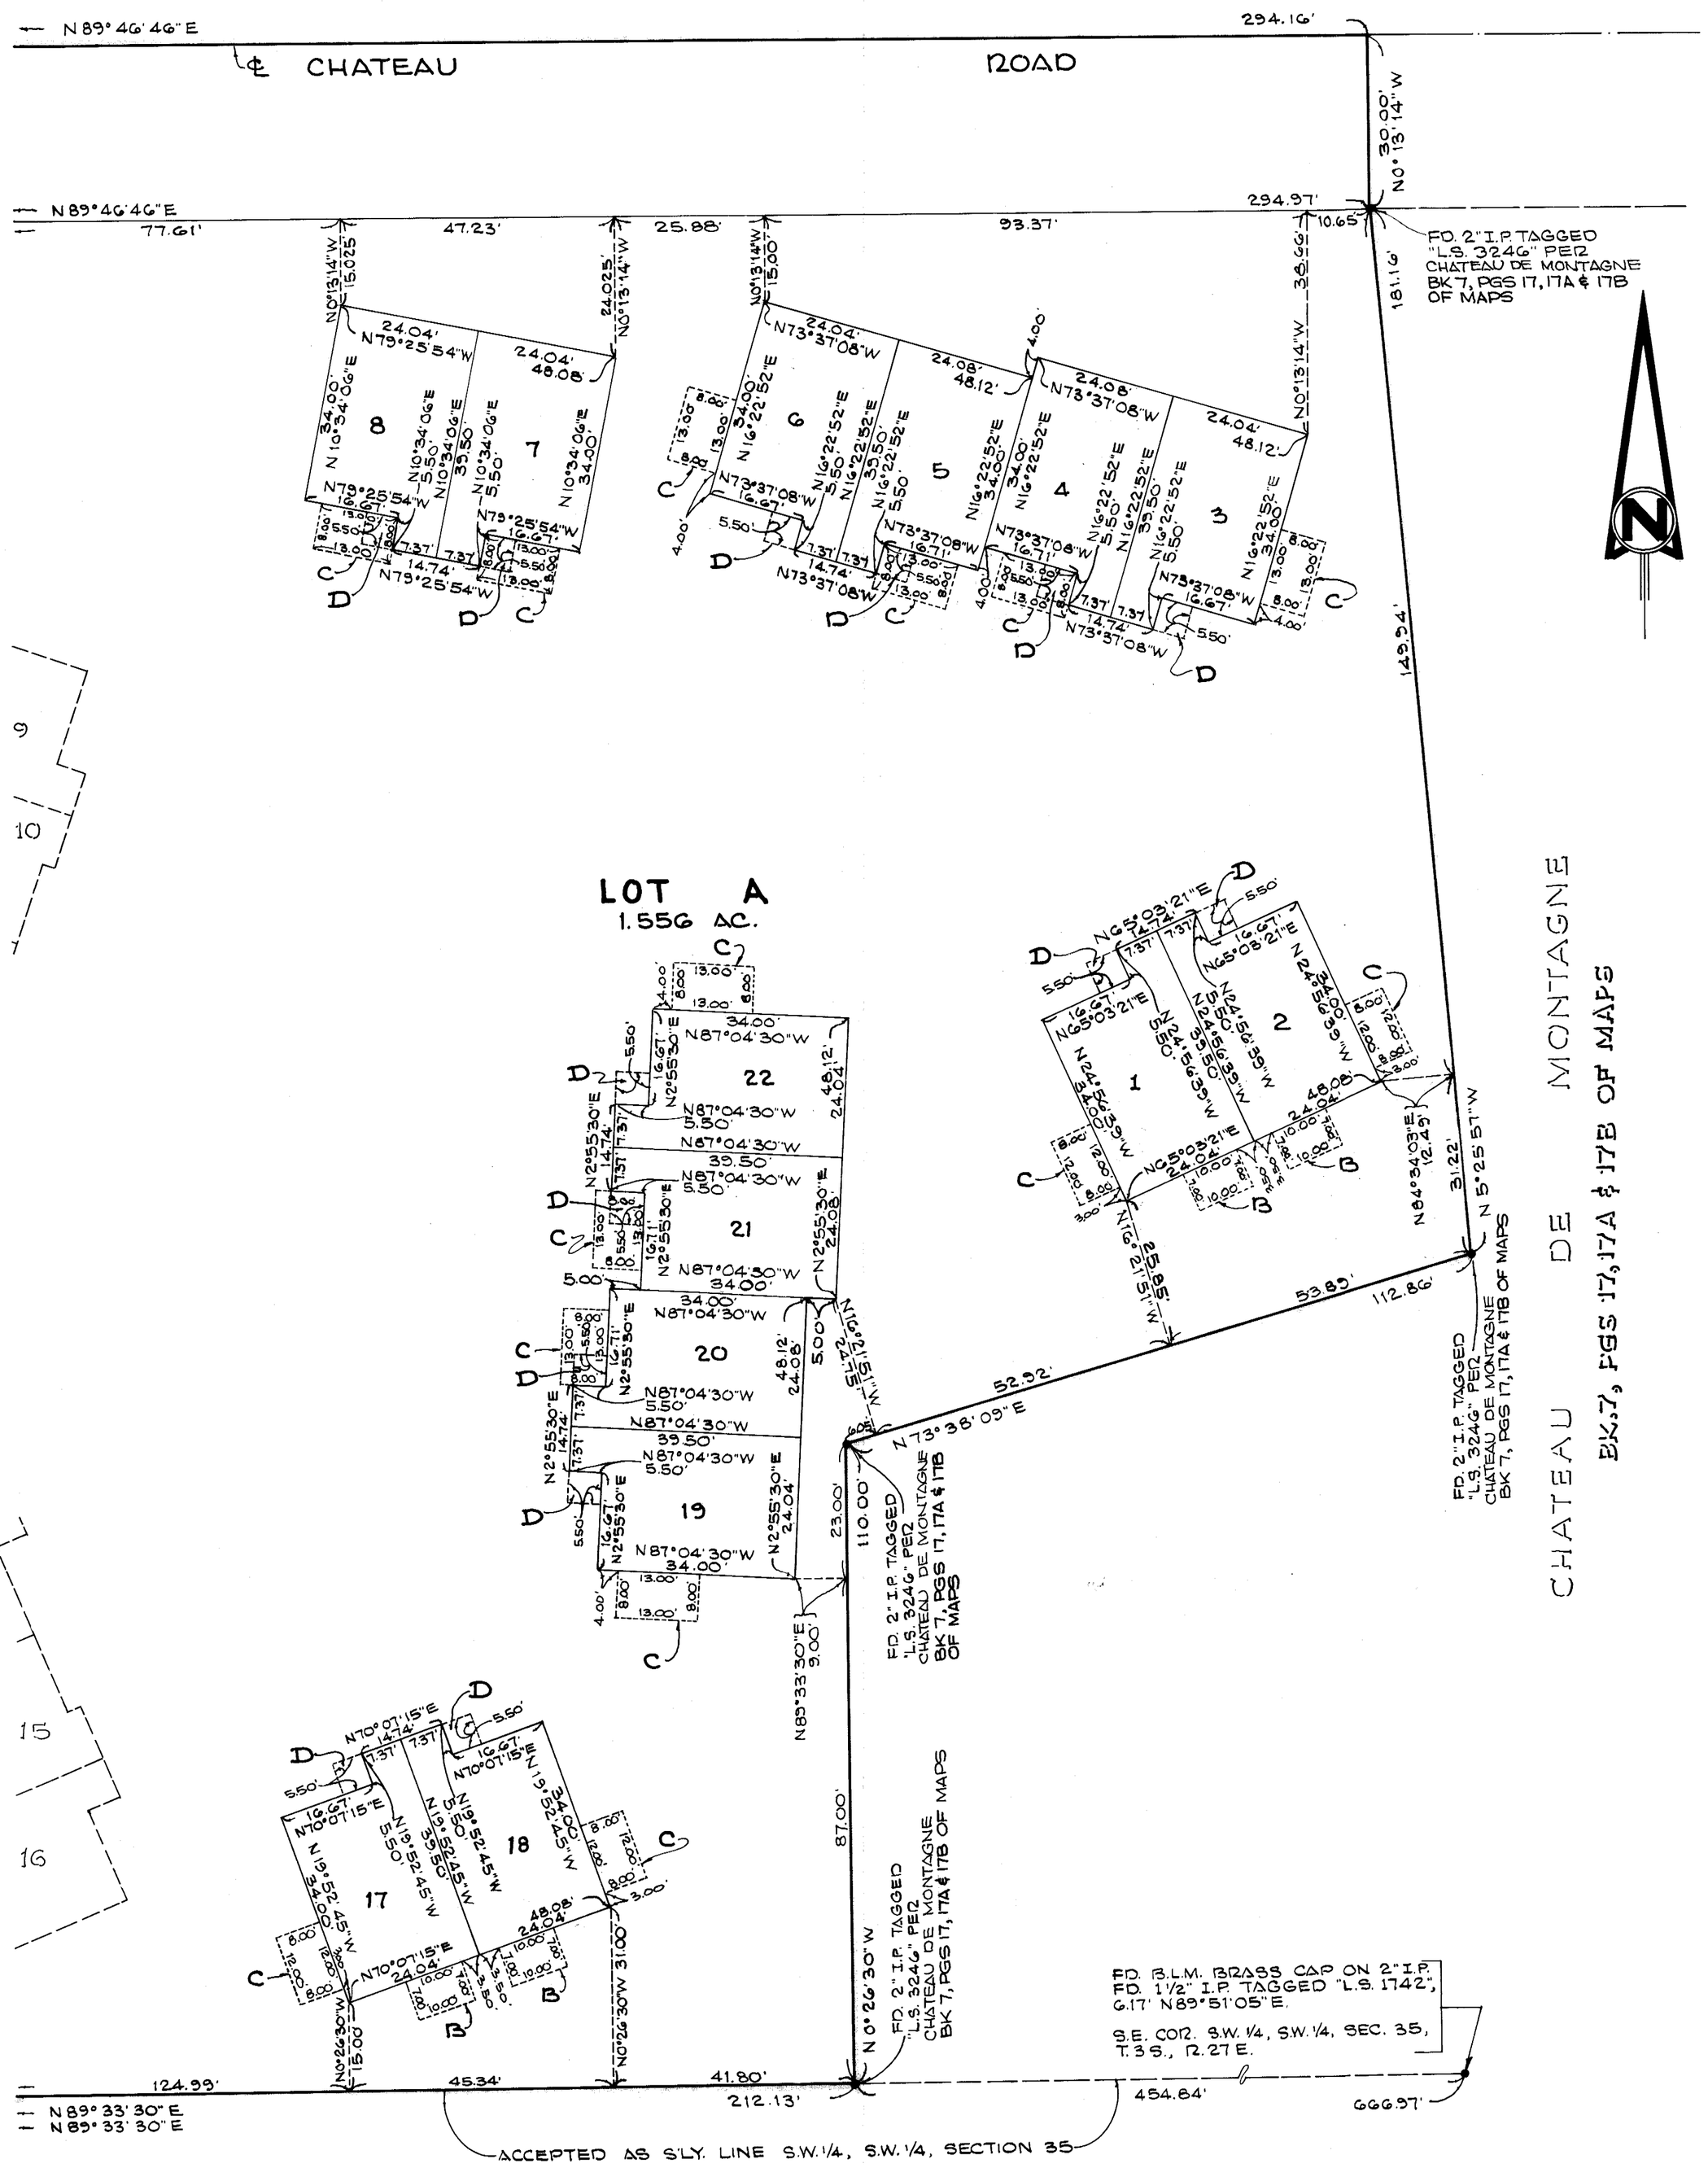

Vol. 7 page 65-8

70216