SCALE: 1" = 100'

SHEET 1 OF 1 SHEETS

PARCEL MAP NO. 36-2

IN THE COUNTY OF MONO
STATE OF CALIFORNIA

BEING A DIVISION OF THE SOUTHWEST QUARTER OF SECTION 35, T. 3S., R. 27 E., M. D. M.

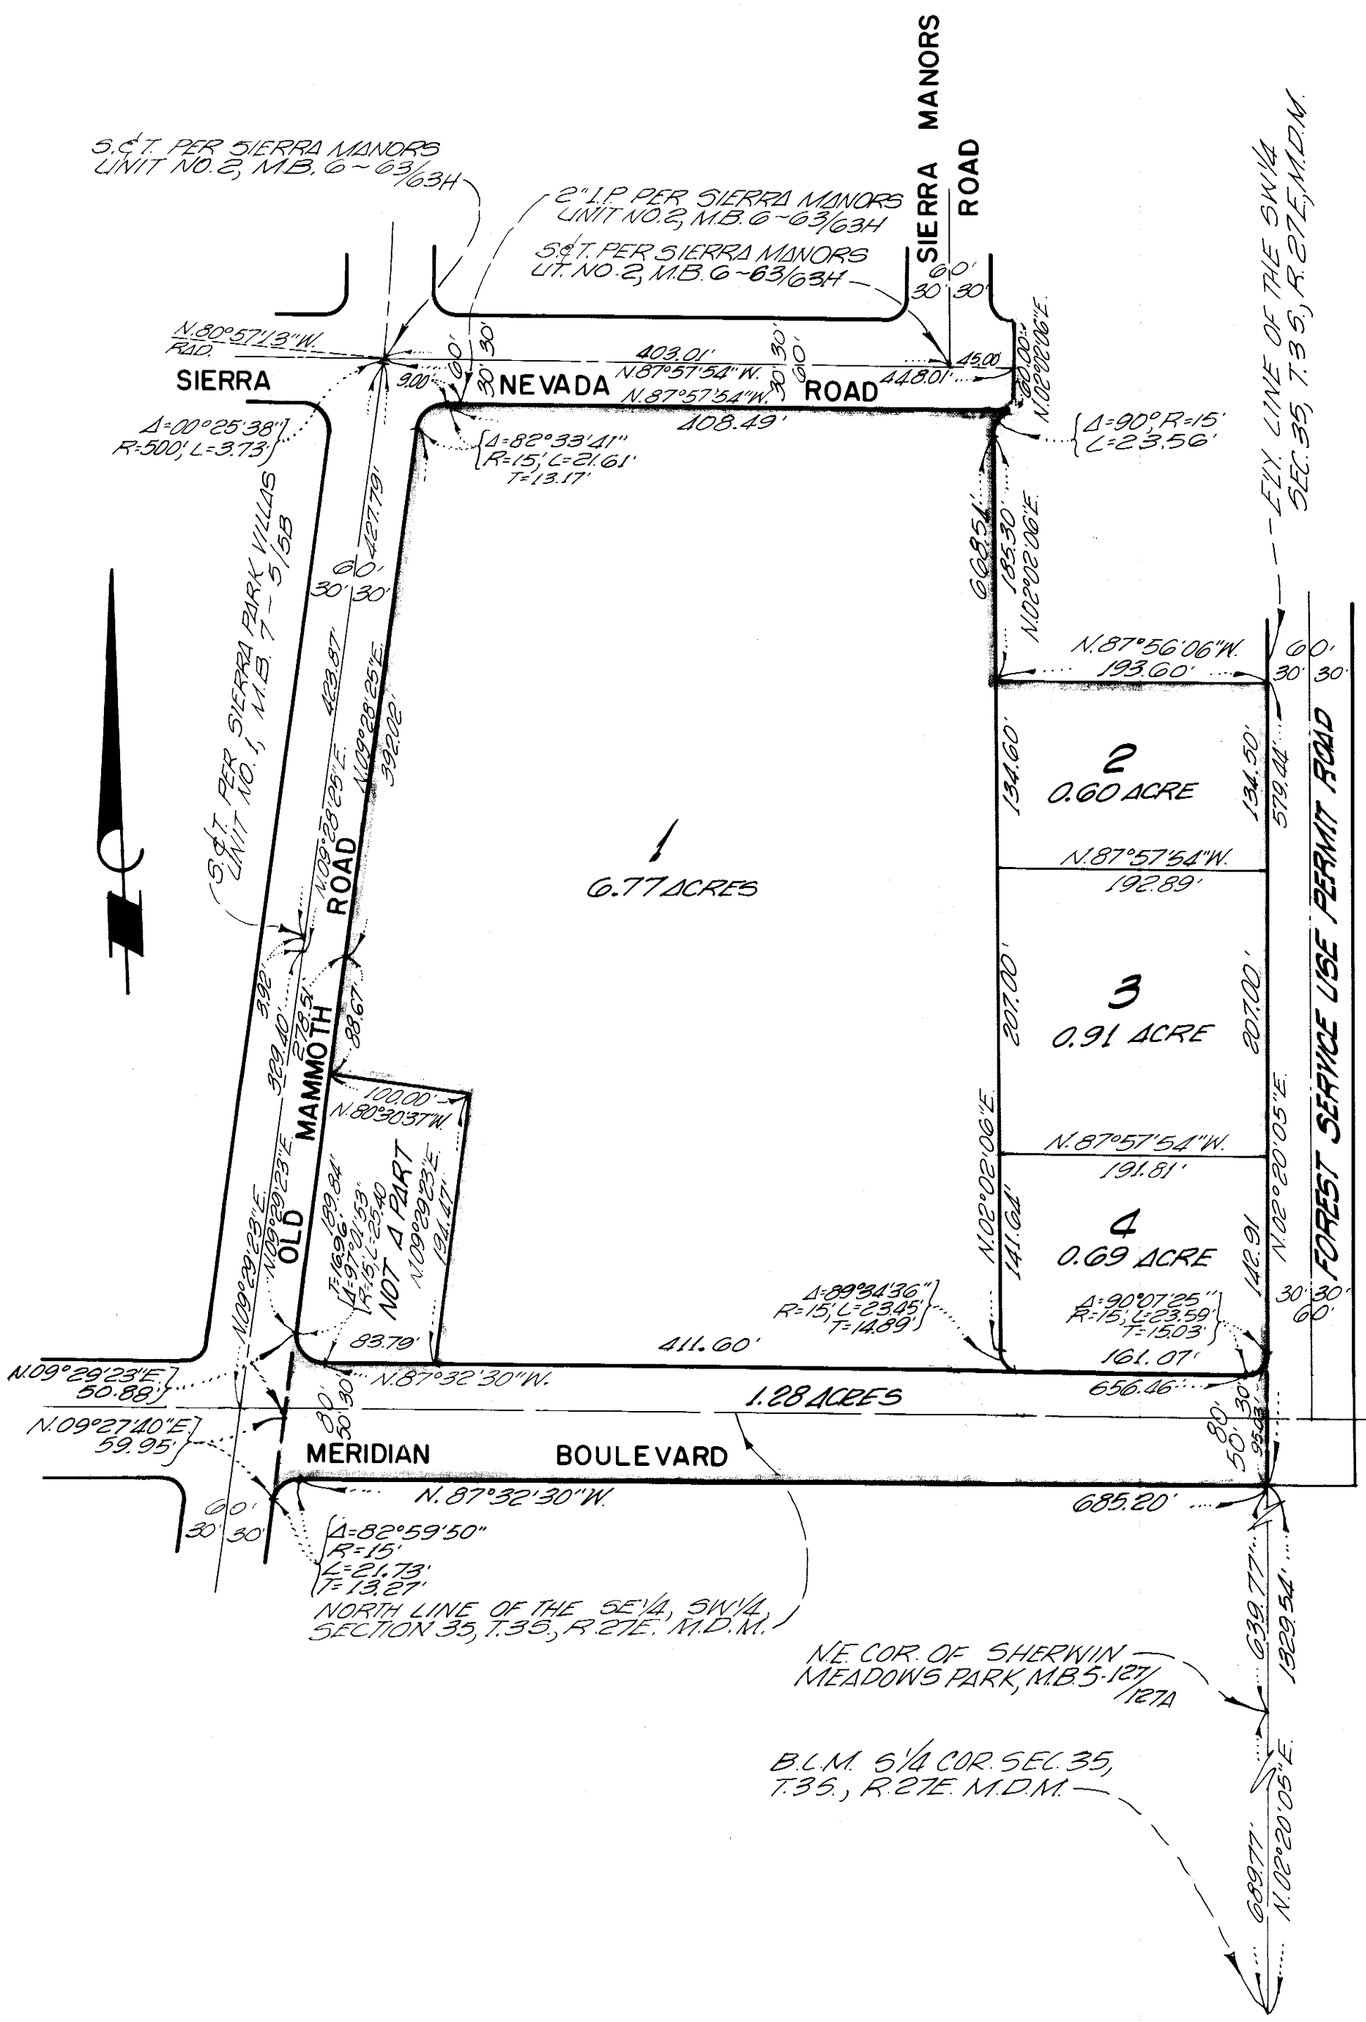

ENGINEER'S CERTIFICATE:

THIS MAP WAS PREPARED UNDER MY DIRECTION AND WAS COMPILED FROM RECORD DATA IN CONFORMANCE WITH THE REQUIREMENTS OF THE SUBDIVISION MAP ACT AT THE REQUEST OF MAMMOTH PARK DEVELOPMENT CO. IN MARCH OF 1971; I HEREBY CERTIFY THAT IT CONFORMS TO THE APPROVED TENTATIVE MAP AND THE CONDITIONS OF APPROVAL THEREOF; THAT ALL PROVISIONS OF APPLICABLE STATE LAW AND LOCAL ORDINANCES HAVE BEEN COMPLIED WITH.

Donald Miller
DONALD MILLER R.C.E. 15360

BASIS OF BEARINGS:

THE BEARING OF N. 87° 57' 54" W. OF THE CENTERLINE OF SIERRA NEVADA ROAD AS SHOWN ON SIERRA MANORS UNIT NO. 2, RECORED IN BOOK 6 PAGES 63 TO 63H OF MAPS, RECORDS OF MONO COUNTY WAS TAKEN AS THE BASIS OF BEARINGS SHOWN ON THIS MAP.

DIRECTOR OF PLANNING CERTIFICATE:

THE PLANNING COMMISSION OF THE COUNTY OF MONO, STATE OF CALIFORNIA, DID ON THIS 13 DAY OF JULY 1971, ACKNOWLEDGE THAT THIS MAP IS IN ACCORD WITH THE FILED AND APPROVED TENTATIVE PARCEL MAP.

Robert W. Sandy
DIRECTOR OF PLANNING

COUNTY SURVEYOR'S CERTIFICATE:

THIS MAP HAS BEEN EXAMINED THIS 10th DAY OF December 1971 FOR CONFORMANCE WITH THE REQUIREMENTS OF SECTION 11575 OF THE SUBDIVISION MAP ACT.

Richard L. Cook P.E.
COUNTY SURVEYOR

No. 2625

COUNTY RECORDER'S CERTIFICATE:

FILED FOR RECORD THIS 10th DAY OF December 1971, AT 10:30 A.M. IN BOOK 7 PAGE 69 AT THE REQUEST OF Mammoth Park Dev. Co.

Ann M. Webb
COUNTY RECORDER

Vol. 7, Pg. 69